GRAPHIC SCALE

(IN FEET)
1 inch = 30ft.

PARKING SUMMARY

APCF PARKING REQUIRED	89 SPACES
DISPLACED LOM435 PARKING	40 SPACES
PARKING PROVIDED	
STANDARD STALL	123 SPACES
HANDICAPPED	6 SPACES
TOTAL PROVIDED	129 SPACES

LEGEND AND ABBREVIATIONS:

- REINFORCED CONCRETE PAVEMENT AND BASE — 10 C5.0.0 / 5 C5.0.0
- CONCRETE PAVEMENT AND BASE — 4 C5.0.0
- CONCRETE WALK AND BASE — 1,4-8 L2.0.0
- HEAVY DUTY ASPHALT PAVEMENT AND BASE — 3 C5.0.0
- LIGHT DUTY ASPHALT PAVEMENT AND BASE — 3 C5.0.0
- GRAVEL MAINTENANCE EDGE, SEE LANDSCAPE DRAWINGS — 12 L2.0.0
- 2.0' GRAVEL SHOULDER — 2 C5.0.0
- BUILDING
- CONTRASTING GRAVEL MULCH, SEE LANDSCAPE DRAWINGS — 15 C5.0.0
- RETAINING WALL, SEE STRUCTURAL DRAWINGS
- XX / XX-XXX — DETAIL NUMBER / SHEET NUMBER
- CONCRETE RIBBON CURB — 1 C5.0.0
- CONCRETE BARRIER CURB — 7 C5.0.0
- BUILDING ABOVE
- BOLLARD — 9 C5.0.0
- LIGHTPOLE
- ADA TILES

FFE	FINISHED FLOOR ELEVATION
USGS	UNITED STATES GEOLOGICAL SURVEY
TYP	TYPICAL
EJ	EXPANSION JOINT
APCF	ADVANCED PROTEIN CRYSTALLIZATION FACILITY
APS	ADVANCED PHOTON SOURCE

NOTE :

1. COORDINATE BUILDING LOCATION WITH STRUCTURAL AND ARCHITECTURAL REQUIREMENT.

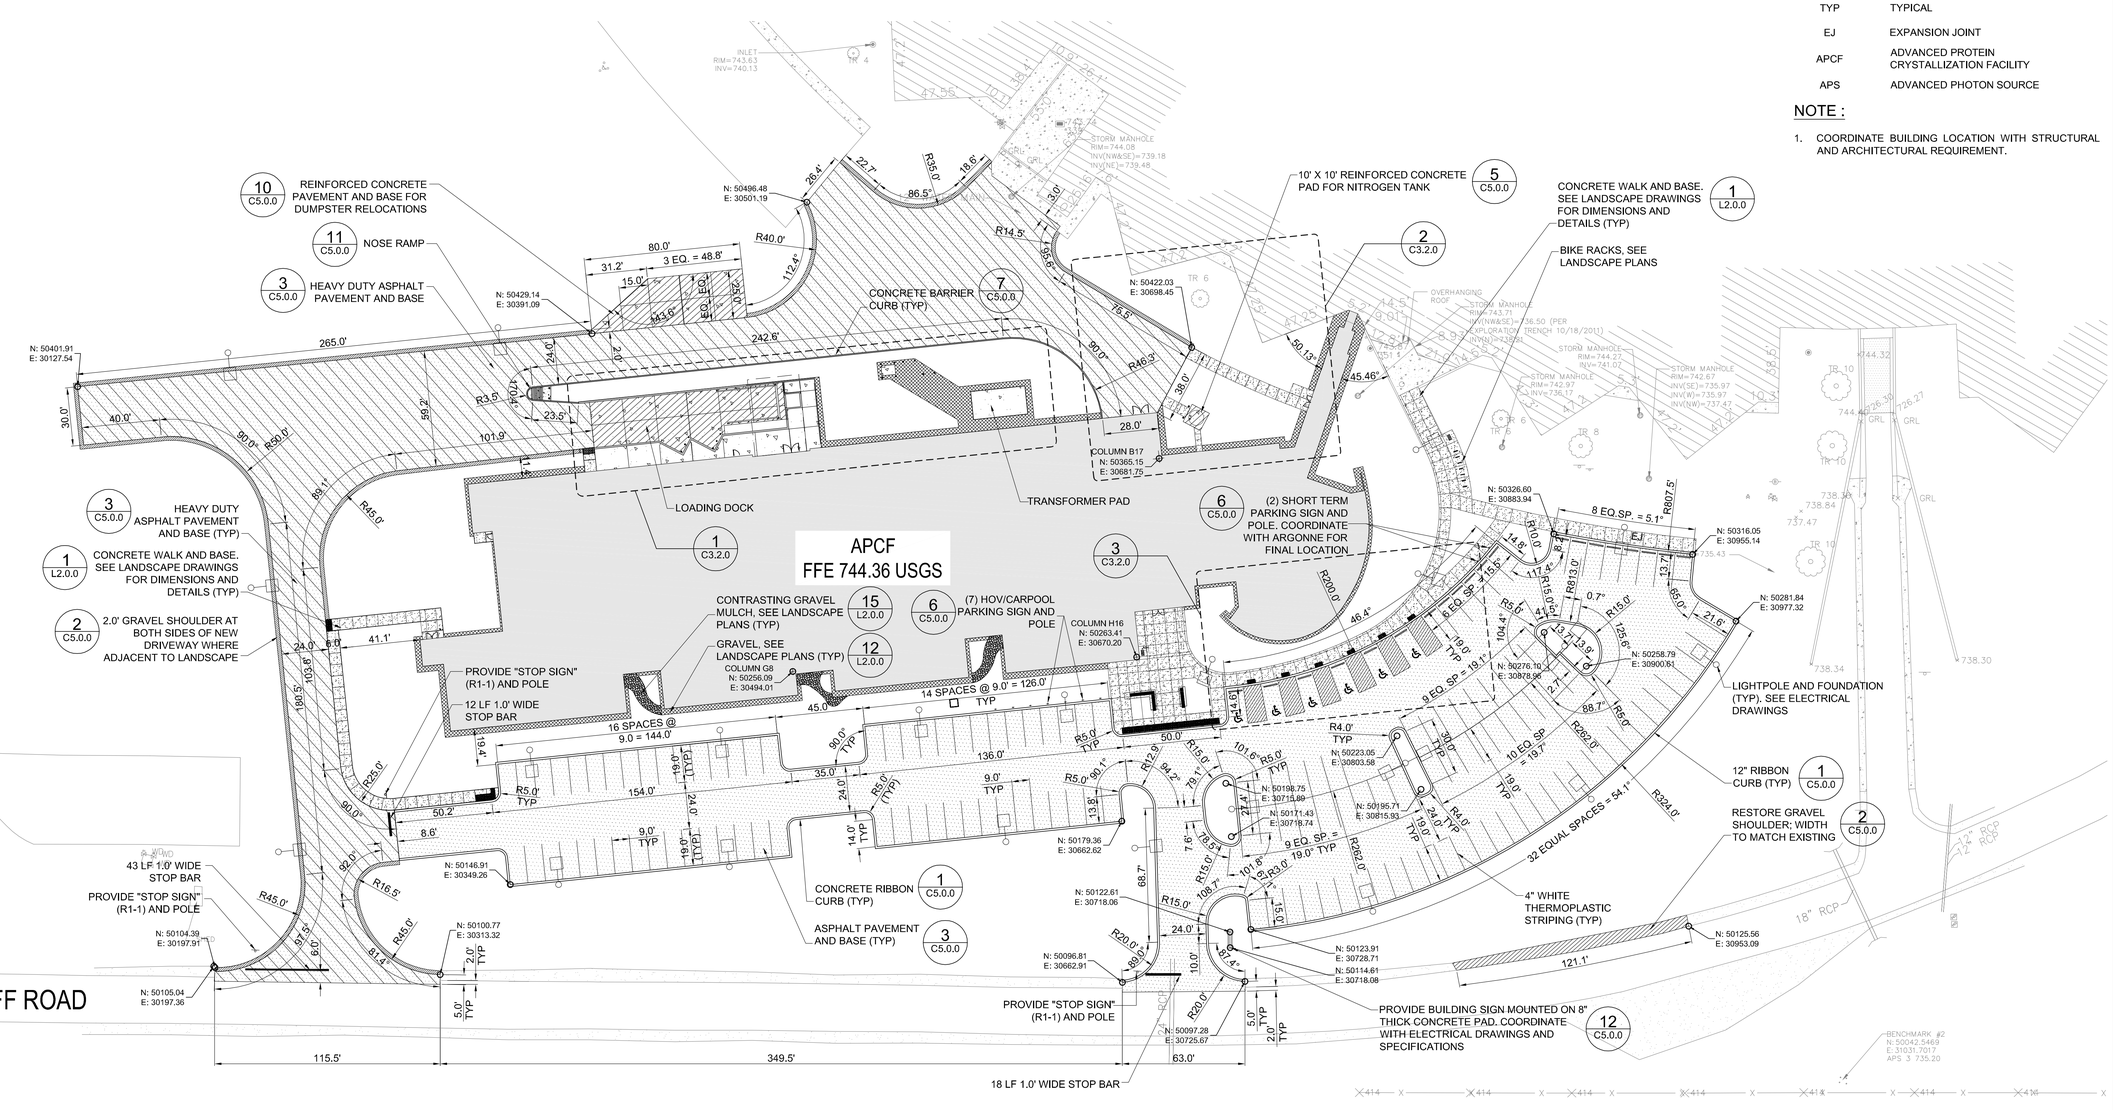

SMITHGROUP
architecture engineering interiors planning
SMITHGROUP, INC
35 EAST WACKER
SUITE 2200
CHICAGO, IL 60601
T 312.641.0770
F 312.641.6728
www.smithgroup.com

JJR
landscape architecture planning urban design civil engineering environmental science
JJR, LLC
35 EAST WACKER DRIVE
SUITE 2200
CHICAGO, ILLINOIS 60601
312.641.0510 T
312.641.0668 F
www.jjr-us.com

AEI Affiliated Engineers
Affiliated Engineers, Inc.
5802 Research Park Boulevard
Madison, Wisconsin 53719
Tel 608.238.2616 Fax 608.238.2614

Thornton Tomasetti
Thornton Tomasetti, Inc.
330 N. Wabash Avenue, Suite 1500
Chicago IL 60611-7622
T 312.596.2000 F 312.596.2001

TERRA ENGINEERING LTD.
225 West Ohio Street, 4th Floor
Chicago, Illinois 60654
T:(312)467-0123 F:(312) 467-0220

SEALS AND SIGNATURES

JAMIL BOU-SAAB
062-047537
REGISTERED PROFESSIONAL ENGINEER OF ILLINOIS

KEYPLAN

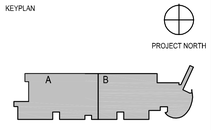

REV. NO.	DESCRIPTION	BY	APVD	DATE
0	ISSUED FOR CONSTRUCTION			07/03/12

Argonne NATIONAL LABORATORY

FMS
Facilities Management Services

PROJECT TITLE: ADVANCED PROTEIN CRYSTALLIZATION FACILITY, ARGONNE NATIONAL LABORATORY

PROJECT NO: 22378.000

DRAWING TITLE

SITE DIMENSION PLAN

DESIGNED: KM	A/E CADD FILE	FACILITY NO(S)
DRAWN: AC/CM	A/E DWG. NO.	
CHECKED: KS	CAD NO:	
PROJECT MANAGER: ANL - JESSE ADAMS	DWG STATE	
DATE - 07.03.2012	BIND ORDER	
FACILITY DOCUMENT NUMBER		REV. NO.

J446-101-W-C2.0.0.E1

Plot Date: