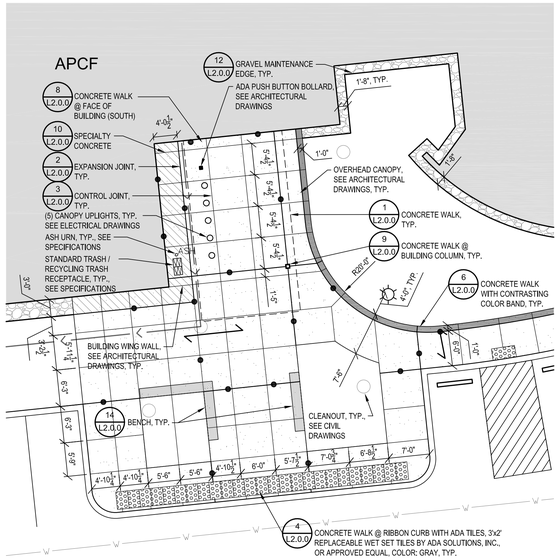

1 MAIN ENTRY ENLARGEMENT

SCALE: 1" = 10'-0"

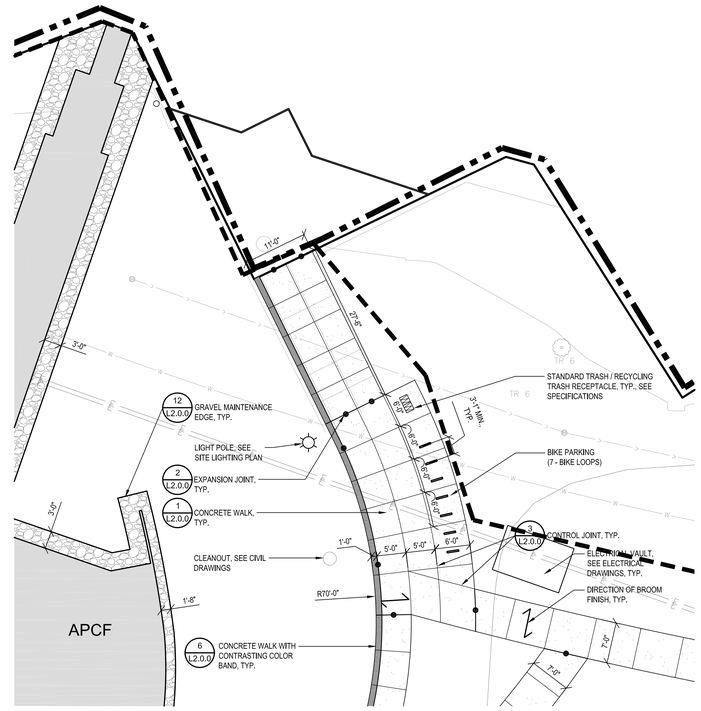

2 L.O.M. ENTRY ENLARGEMENT

SCALE: 1" = 10'-0"

GRAPHIC SCALE

(IN FEET)
1 inch = 10 ft.

MATERIALS LEGEND

- CONCRETE WALK (1 L2.0.0)
- CONCRETE WITH CONTRASTING COLOR, SEE SPECIFICATIONS (6 L2.0.0)
- SPECIALTY CONCRETE, SEE SPECIFICATIONS (10 L2.0.0)
- PRECAST CONCRETE PAVERS (5 L2.1.0)
- GRAVEL MAINTENANCE EDGE (12 L2.0.0)
- CONTRASTING GRAVEL MULCH (15 L2.0.0)
- ADA TILE
- BARRIER CURB, SEE CIVIL DRAWINGS
- RIBBON CURB, SEE CIVIL DRAWINGS
- EXPANSION JOINT (2 L2.0.0)
- CONTROL JOINT (3 L2.0.0)
- DIRECTION OF BROOM FINISH
- BOLLARD, SEE CIVIL DRAWINGS
- WHEEL STOP, SEE CIVIL DRAWINGS
- BIKE LOOP (BY FFE CONTRACTOR)
- STANDARD TRASH / RECYCLING TRASH RECEPTACLE (BY FFE CONTRACTOR)
- ASH URN (BY FFE CONTRACTOR)
- SEATWALL (11 L2.0.0)
- PICNIC TABLE (BY FFE CONTRACTOR)
- BENCHES (BY FFE CONTRACTOR) (14 L2.0.0)
- LIGHT POLES, SEE ELECTRICAL DRAWINGS

ABBREVIATION LEGEND

APCF	ADVANCED PROTEIN CRYSTALLIZATION FACILITY
LOM	LABORATORY OFFICE MODULE
TYP.	TYPICAL

SMITHGROUP
architecture engineering interiors planning
SMITHGROUP, INC
35 EAST WACKER
SUITE 2200
CHICAGO, IL 60601
T 312.641.0770
F 312.641.5728
www.smithgroup.com

JJR
landscape architecture planning urban design civil engineering environmental science
JJR, LLC
35 EAST WACKER DRIVE
SUITE 2200
CHICAGO, ILLINOIS 60601
312.641.0510 T
312.641.0668 F
www.jjr-us.com

Affiliated Engineers
Affiliated Engineers, Inc.
5802 Research Park Boulevard
Madison, Wisconsin 53719
Tel 608.238.2616 Fax 608.238.2614

Thornton Tomasetti
Thornton Tomasetti, Inc.
330 N. Wabash Avenue, Suite 1500
Chicago IL 60611-7622
T 312.596.2000 F 312.596.2001

TERRA ENGINEERING LTD.
225 West Ohio Street, 4th Floor
Chicago, Illinois 60654
T:(312)467-0123 F:(312) 467-0220

SEALS AND SIGNATURES

STATE OF ILLINOIS
PAUL J. WIESE
157-000902
LANDSCAPE ARCHITECT

KEYPLAN

PROJECT NORTH

REV. NO.	DESCRIPTION	BY	APVD	DATE
	ISSUED FOR CONSTRUCTION			07/03/12

Argonne NATIONAL LABORATORY

FMS
Facilities Management Services

PROJECT TITLE: ADVANCED PROTEIN CRYSTALLIZATION FACILITY, ARGONNE NATIONAL LABORATORY

PROJECT NO: 22378.000

DRAWING TITLE

LAYOUT & MATERIALS ENLARGEMENTS

DESIGNED LV	A/E CADD FILE L.1.1.0	FACILITY NO(S)
DRAWN MD	A/E DWG. NO. L.1.1.0	
CHECKED PB/TP	CAD NO:	
PROJECT MANAGER ANL - JESSE ADAMS DATE - 05/06/11	DWG STATE	
	BIND ORDER	
FACILITY DOCUMENT NUMBER J446-101-W- L1.1.0		REV. NO.

Plot Date: 7/13/2011 10:55:15 AM