GENERAL NOTES

1. SEE DESIGN CRITERIA NOTES FOR BASIS OF DESIGN & FINISHES.
2. ACTUAL DESIGN OF PRODUCT AND INSTALLATION DETAILS AS REQUIRED BY MANUFACTURER.
3. FIELD VERIFY SITE CONDITIONS AND DIMENSIONS PRIOR TO DESIGN.
4. CONTRACTOR RESPONSIBLE FOR PROVIDING MANUFACTURER SHOP DRAWINGS FOR REVIEW, PRIOR TO MANUFACTURE AND INSTALLATION.
5. SHOP DRAWINGS SHALL INCLUDE ALL BASE PLATES, ATTACHMENTS, MEMBERS, FINISHES, AND SIZING.
6. SHOP DRAWINGS MUST BE REVIEWED AND SIGNED BY AN ILLINOIS REGISTERED STRUCTURAL ENGINEER OR ARCHITECT.
7. THE STRUCTURAL DESIGN OF THE GREEN WALL SHALL BE IN ACCORDANCE WITH THE CURRENT EDITION OF THE INTERNATIONAL BUILDING CODE.
8. SEE STRUCTURAL PLANS FOR LOADING DOCK WALL ALIGNMENT, DIMENSIONS, AND MATERIALS.

DESIGN CRITERIA

1. LIVING SCREEN AS MANUFACTURED BY THE WESTERN GROUP.
2. ALL POSTS: HHS POSTS AS SPECIFIED IN STRUCTURAL DRAWINGS. WELD ANGLE TO POST PER DETAIL 4, SHEET L2.1.0, PRIOR TO FINISH. POST SHALL BE PRIMED AND PAINTED. SEE SECTION 09 96 00 HIGH PERFORMANCE COATINGS FOR SHOP APPLIED FINISHES TO POSTS, ANGLES, CAPS, AND TRIM.
3. INFILL PANELS: WELDED WIRE MESH, S-SLOT, WEAVE SIZE 1/2" x 6" 10 GAUGE, STAINLESS STEEL TYPE 316, SATIN POLISH FINISH.
4. TRIM: SEE SPECIFICATIONS.
5. FASTENERS: STAINLESS STEEL TYPE 316, SATIN POLISH FINISH.

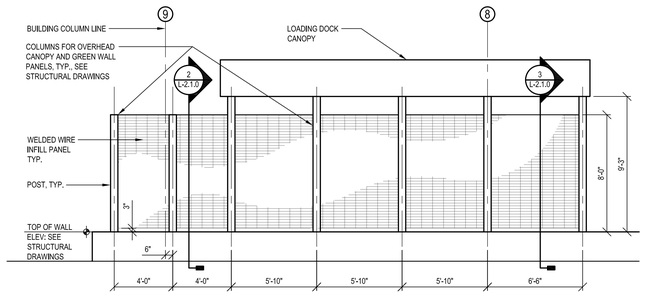

1 NORTH ELEVATION (FACING SOUTH)- GREEN WALL

SCALE: 1/4" = 1'-0"

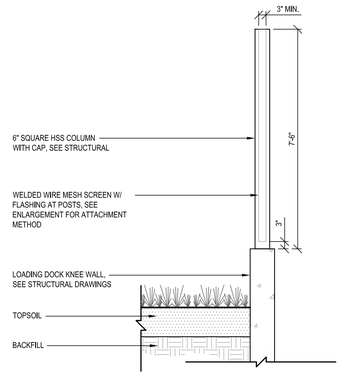

2 SECTION: GREEN WALL

SCALE: 1/4" = 1'-0"

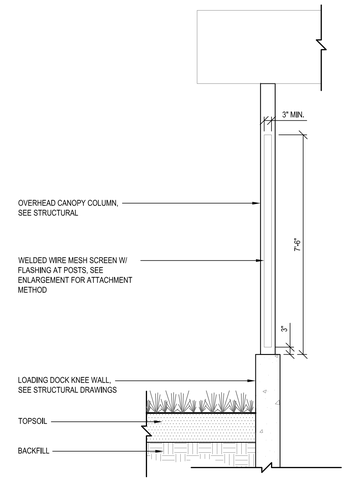

3 SECTION: GREEN WALL @ BUILDING COLUMN

SCALE: 1/4" = 1'-0"

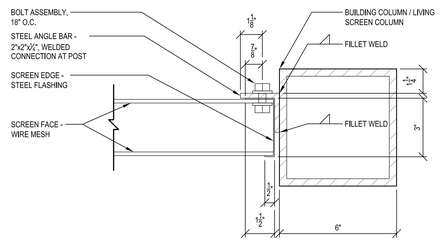

4 PLAN - ATTACHMENT METHOD

SCALE: N.T.S.

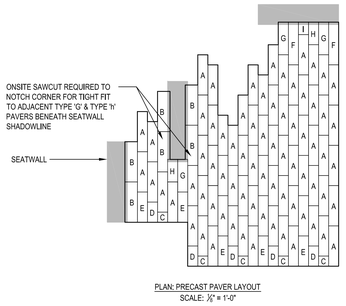

PLAN: PRECAST PAVER LAYOUT
SCALE: 1/2" = 1'-0"

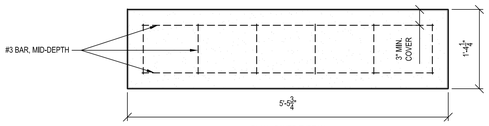

PLAN: PAVER TYPE 'A'
SCALE: 1" = 1'-0"

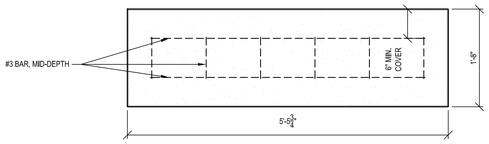

PLAN: PAVER TYPE 'B'
SCALE: 1" = 1'-0"

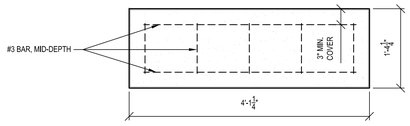

PLAN: PAVER TYPE 'E'
SCALE: 1" = 1'-0"

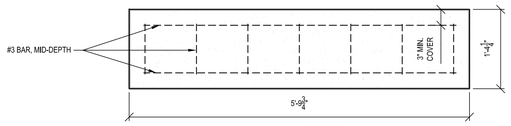

PLAN: PAVER TYPE 'F'
SCALE: 1" = 1'-0"

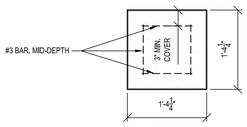

PLAN: PAVER TYPE 'C'
SCALE: 1" = 1'-0"

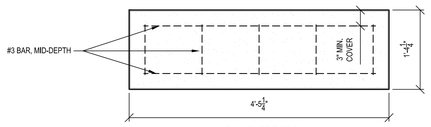

PLAN: PAVER TYPE 'G'
SCALE: 1" = 1'-0"

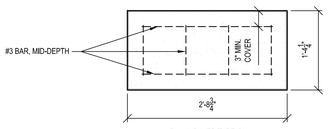

PLAN: PAVER TYPE 'D'
SCALE: 1" = 1'-0"

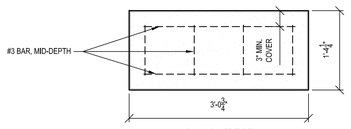

PLAN: PAVER TYPE 'H'
SCALE: 1" = 1'-0"

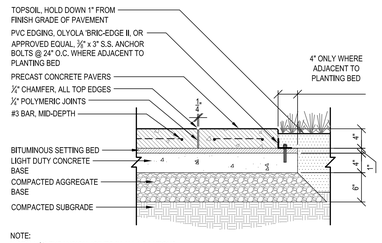

NOTE:
INSTALL 1/2" EXPANSION JOINTS IN ALL LOCATIONS WHERE CONCRETE BASE ABUTS LIGHT DUTY CONCRETE WALKS AND SEATWALLS

SECTION
1" = 1'-0"

5 PRECAST CONCRETE PAVERS

SCALE: AS NOTED

SMITHGROUP
architecture engineering interiors planning
SMITHGROUP, INC
35 EAST WACKER
SUITE 2200
CHICAGO, IL 60601
T 312.641.0770
F 312.641.6728
www.smithgroup.com

JJR
landscape architecture planning urban design civil engineering environmental science
JJR, LLC
35 EAST WACKER DRIVE
SUITE 2200
CHICAGO, ILLINOIS 60601
312.841.0510 T
312.841.0668 F
www.jjr-us.com

Affiliated Engineers
Affiliated Engineers, Inc.
5802 Research Park Boulevard
Madison, Wisconsin 53719
Tel 608.238.2616 Fax 608.238.2614

Thornton Tomasetti
Thornton Tomasetti, Inc.
330 N. Wabash Avenue, Suite 1500
Chicago IL 60611-7622
T 312.596.2000 F 312.596.2001

TERRA ENGINEERING LTD.
225 West Ohio Street, 4th Floor
Chicago, Illinois 60654
T: (312)467-0123 F: (312) 467-0220

SEALS AND SIGNATURES

STATE OF ILLINOIS
PAUL J. WIESE
157-000902
LANDSCAPE ARCHITECT

KEYPLAN

PROJECT NORTH

REV. NO.	DESCRIPTION	BY	APVD	DATE
	ISSUED FOR CONSTRUCTION			07/03/12

Argonne NATIONAL LABORATORY

FMS
Facilities Management Services

PROJECT TITLE ADVANCED PROTEIN CRYSTALLIZATION FACILITY, ARGONNE NATIONAL LABORATORY

PROJECT NO 22378.000

DRAWING TITLE

SITE DETAILS

DESIGNED LV	A/E CADD FILE L.2.1.0	FACILITY NO(S)
DRAWN MD	A/E DWG. NO. L.2.1.0	
CHECKED PB/TP	CAD NO:	
PROJECT MANAGER ANL - JESSE ADAMS DATE - 05/06/11	DWG STATE	
	BIND ORDER	
FACILITY DOCUMENT NUMBER J446-101-W-	L2.1.0	REV. NO.

Plot Date: 7/13/2011 10:55:15 AM