KEYNOTES	
Key Value	Keynote Text
054000.A	COLD-FORMED METAL FRAMING
079200.H	JOINT SEALANT AND SEALANT BACKING
092900.I	LC-BEAD
092900.Q	5/8" GYPSUM BOARD
095113.A	ACOUSTICAL PANEL CEILINGS REFER TO FINISH SCHEDULE FOR TYPE
095113.B	METAL SUSPENSION SYSTEM
095113.E	ATTACHMENT DEVICE
095113.F	WIRE HANGER
095113.J	METAL EDGE MOLDINGS AND TRIM
095133.C	METAL SUSPENSION SYSTEM

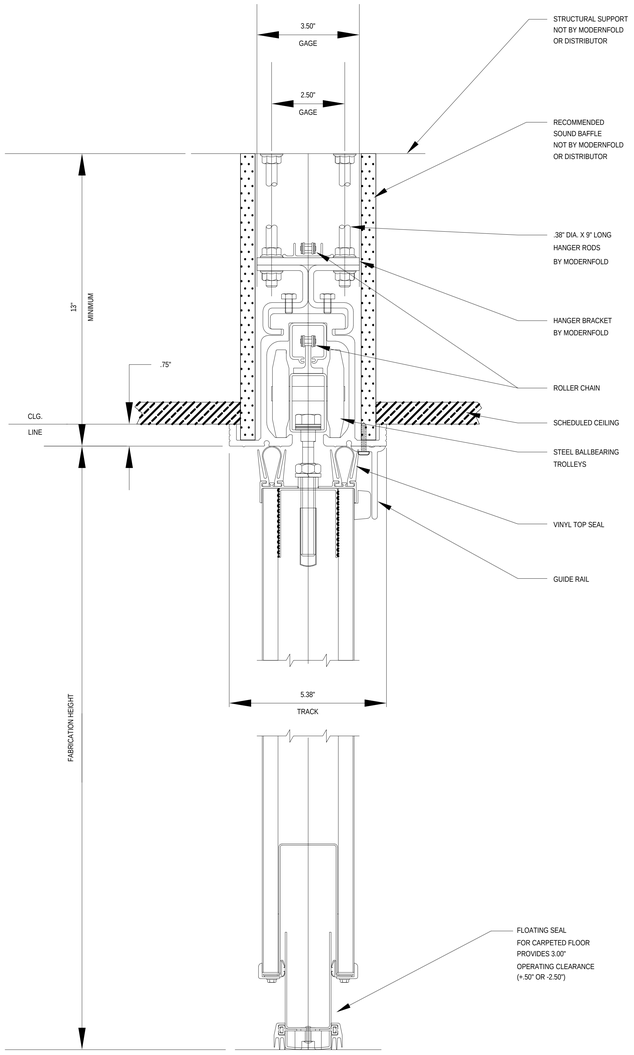

7 SECTION AT OPERABLE PARTITION
SCALE: N.T.S.

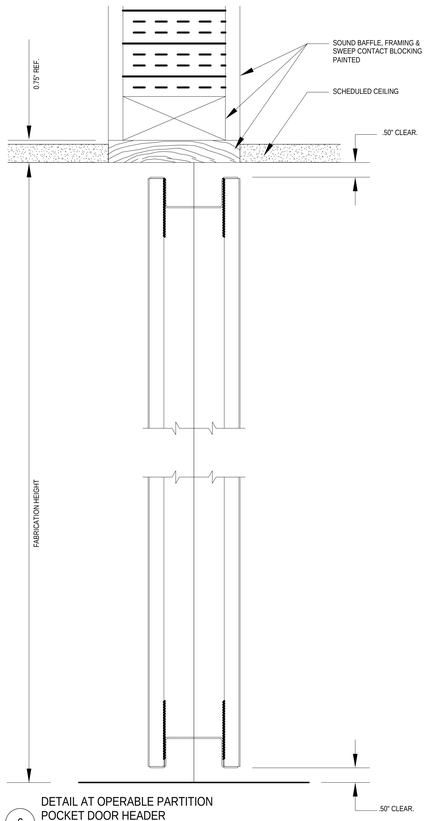

6 DETAIL AT OPERABLE PARTITION POCKET DOOR HEADER
SCALE: N.T.S.

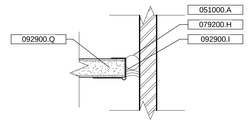

8 GYP. BOARD CEILING @ COLUMN
SCALE: 6" = 1'-0"

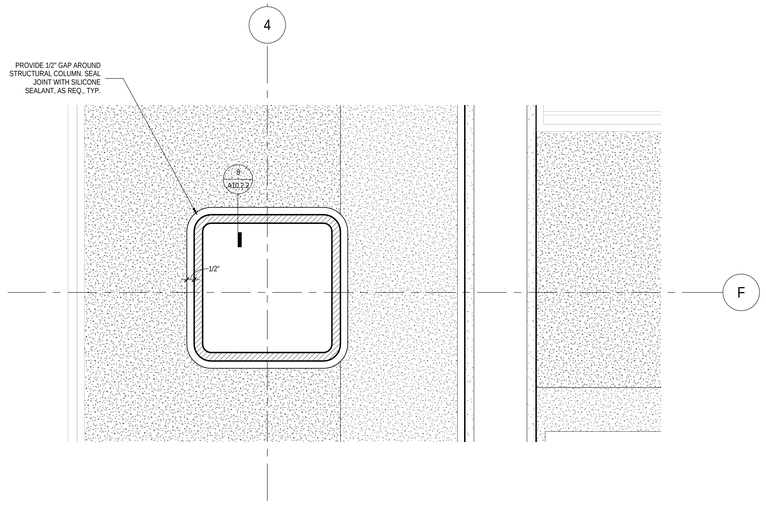

5 CEILING DETAIL AT COLUMN
SCALE: 3" = 1'-0"

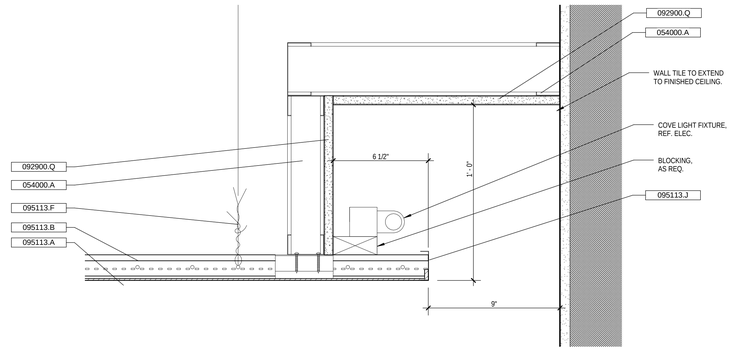

4 DETAIL AT RESTROOM LIGHT COVE
SCALE: 3" = 1'-0"

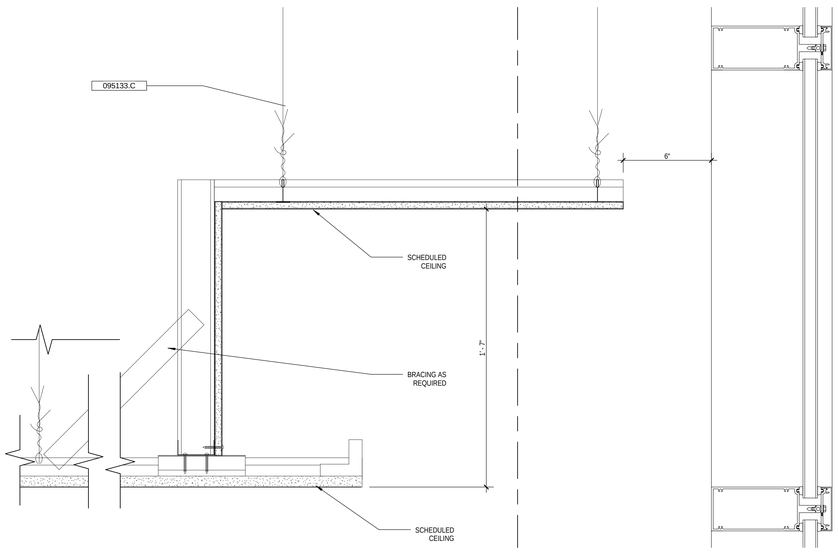

3 DETAIL AT LOM LINK ENTRY
SCALE: 3" = 1'-0"

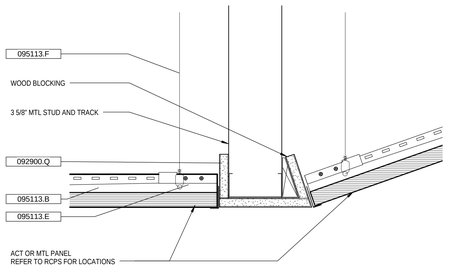

2 DETAIL AT LAB SLOPED CEILING TRANSITION
SCALE: 3" = 1'-0"

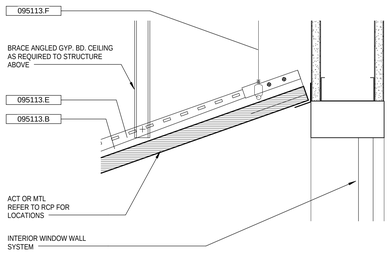

1 DETAIL AT PERIMETER OF LAB SLOPED CEILING
SCALE: 3" = 1'-0"

SMITHGROUP
architecture engineering interiors planning
SMITHGROUP, INC
35 EAST WACKER
SUITE 2200
CHICAGO, IL 60601
T 312.641.0770
F 312.641.6728
www.smithgroup.com

JJR
landscape architecture
planning
urban design
civil engineering
environmental science
JJR, LLC
35 EAST WACKER DRIVE
SUITE 2200
CHICAGO, ILLINOIS 60601
312.641.0510 T
312.641.0668 F
www.jjr-us.com

AEI Affiliated Engineers
Affiliated Engineers, Inc.
5802 Research Park Boulevard
Madison, Wisconsin 53719
Tel 608.238.2616 Fax 608.238.2614

Thornton Tomasetti
Thornton Tomasetti, Inc.
330 N. Wabash Avenue, Suite 1500
Chicago IL 60611-7622
T 312.596.2000 F 312.596.2001

TERRA ENGINEERING LTD.
225 West Ohio Street, 4th Floor
Chicago, Illinois 60654
T:(312)467-0123 F:(312) 467-0220

SEALS AND SIGNATURES

LICENSED ARCHITECT
V. NOEL BRUNI
001-019891
STATE OF ILLINOIS

REV. NO.	DESCRIPTION	BY	APVD	DATE
	ISSUED FOR CONSTRUCTION			07/03/12

Argonne NATIONAL LABORATORY

FMS
Facilities Management Services

PROJECT TITLE: ADVANCED PROTEIN CRYSTALLIZATION FACILITY, ARGONNE NATIONAL LABORATORY

PROJECT NO: 22378.000

DRAWING TITLE

REFLECTED CEILING PLAN DETAILS

DESIGNED: Designer	A/E CADD FILE: A10.2.2	FACILITY NO(S)
DRAWN: Author	A/E DWG. NO.: A10.2.2	
CHECKED: Checker	CAD NO.:	
PROJECT MANAGER: ANL - JESSE ADAMS, DATE - 11/10/11	DWG STATE	
	BIND ORDER	
FACILITY DOCUMENT NUMBER: J446-101-W-	A10.2.2	REV. NO.

Plot Date: 7/3/2012 4:59:05 PM