MATERIAL LEGEND

- T.P.O. WATERPROOFING MEMBRANE, HIDDEN OR EXPOSED
- AIR BARRIER (FINISHED METAL OR MEMBRANE), HIDDEN OR EXPOSED
- T.P.O. OVERLAPPING AIR BARRIER, MIN. 4" OVERLAP
- SHEET METAL FLASHING
- SHEET METAL FLASHING OVER T.P.O.
- FORMED ALUMINUM SPLICE PLATE
- SHEET METAL FLASHING OVER FORMED ALUMINUM SPLICE PLACE

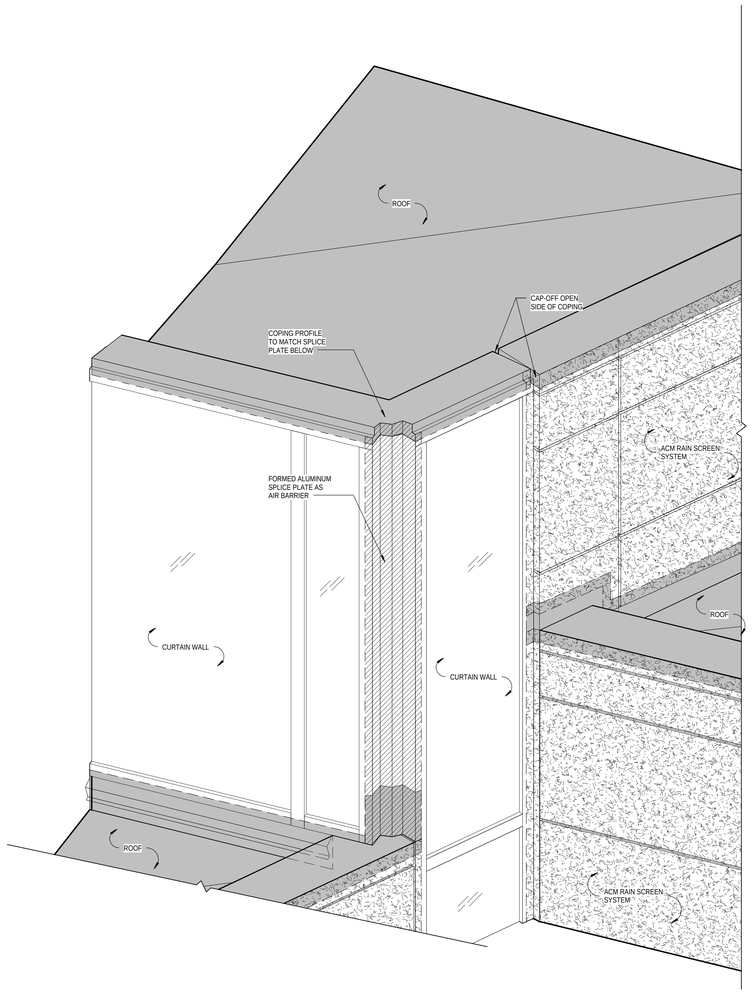

69 CURTAIN WALL PARAPET AT ANGLED WALL (NOT FOR CONSTRUCTION - FOR REFERENCE ONLY)
SCALE: NOT TO SCALE

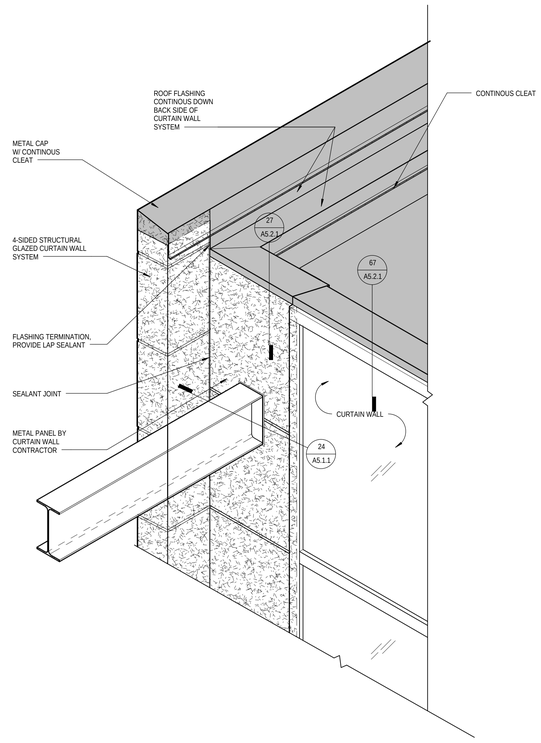

45 COURTYARD CORNER PARAPET (NOT FOR CONSTRUCTION - FOR REFERENCE ONLY)
SCALE: NOT TO SCALE

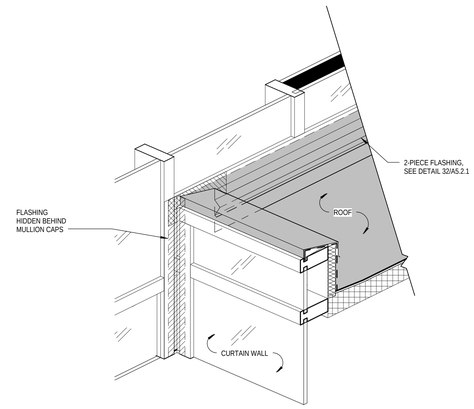

21 CURTAIN WALL PARAPET FLASHING DIAGRAM (NOT FOR CONSTRUCTION - FOR REFERENCE ONLY)
SCALE: NOT TO SCALE

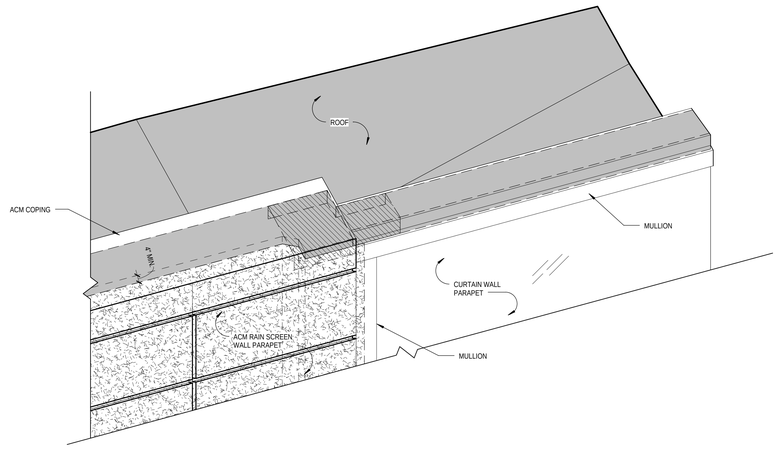

56 METAL TO CURTAIN WALL TRANSITION FLASHING DIAGRAM (NOT FOR CONSTRUCTION - FOR REFERENCE ONLY)
SCALE: NOT TO SCALE

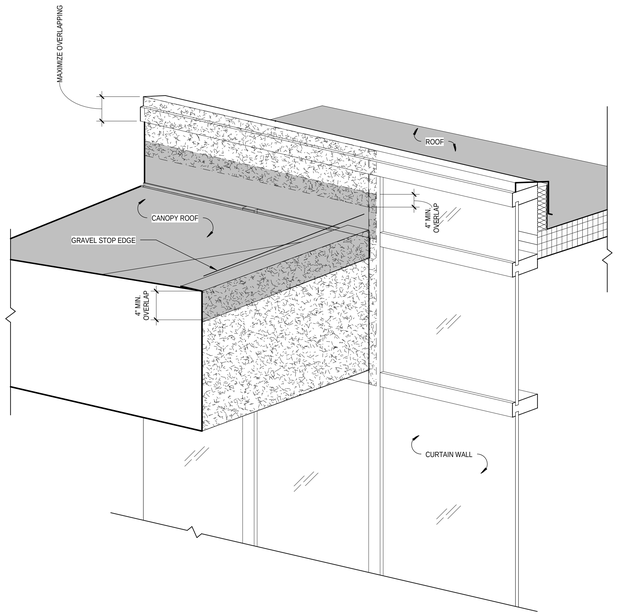

24 CANOPY FLASHING DIAGRAM (NOT FOR CONSTRUCTION - FOR REFERENCE ONLY)
SCALE: NOT TO SCALE

SMITHGROUP
architecture engineering interiors planning

SMITHGROUP, INC
35 EAST WACKER
SUITE 2200
CHICAGO, IL 60601
T 312.641.0770
F 312.641.6728
www.smithgroup.com

JJR
landscape architecture planning urban design civil engineering environmental science
JJR, LLC
35 EAST WACKER DRIVE
SUITE 2200
CHICAGO, ILLINOIS 60601
312.641.0510 T
312.641.0668 F
www.jjr-us.com

AEI Affiliated Engineers
Affiliated Engineers, Inc.
5802 Research Park Boulevard
Madison, Wisconsin 53719
Tel 608.238.2616 Fax 608.238.2614

Thornton Tomasetti
Thornton Tomasetti, Inc.
330 N. Wabash Avenue, Suite 1500
Chicago IL 60611-7622
T 312.596.2000 F 312.596.2001

TERRA ENGINEERING LTD.
225 West Ohio Street, 4th Floor
Chicago, Illinois 60654
T:(312)467-0123 F:(312) 467-0220

SEALS AND SIGNATURES

LICENSED ARCHITECT V. NOEL BRYAN 001-019891 STATE OF ILLINOIS

PROJECT NORTH

REV. NO.	DESCRIPTION	BY	APVD	DATE
	ISSUED FOR CONSTRUCTION			07/03/12

Argonne NATIONAL LABORATORY

FMS
Facilities Management Services

PROJECT TITLE ADVANCED PROTEIN CRYSTALLIZATION FACILITY, ARGONNE NATIONAL LABORATORY

PROJECT NO 22378.000

DRAWING TITLE

AXONOMETRIC FLASHING DIAGRAMS

DESIGNED Designer	A/E CADD FILE A5.3.4	FACILITY NO(S)
DRAWN Author	A/E DWG. NO. A5.3.4	
CHECKED Checker	CAD NO:	
PROJECT MANAGER ANL - JESSE ADAMS DATE - 12/01/11	DWG STATE	
	BIND ORDER	

FACILITY DOCUMENT NUMBER **J446-101-W-** REV. NO. **A5.3.4**

Plot Date: 7/3/2012 4:36:40 PM