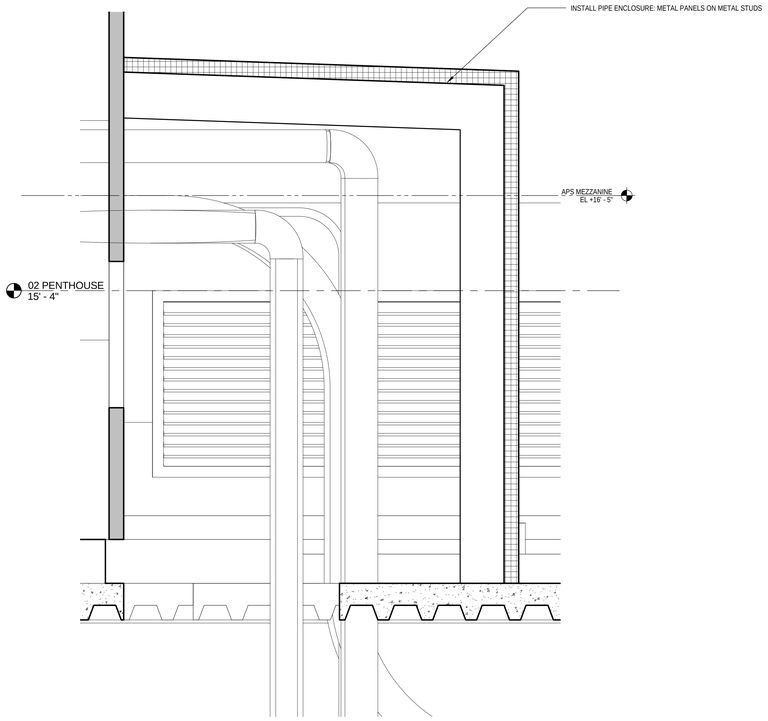

5 SECTION DETAIL AT PENTHOUSE SLAB
SCALE: 1 1/2" = 1'-0"

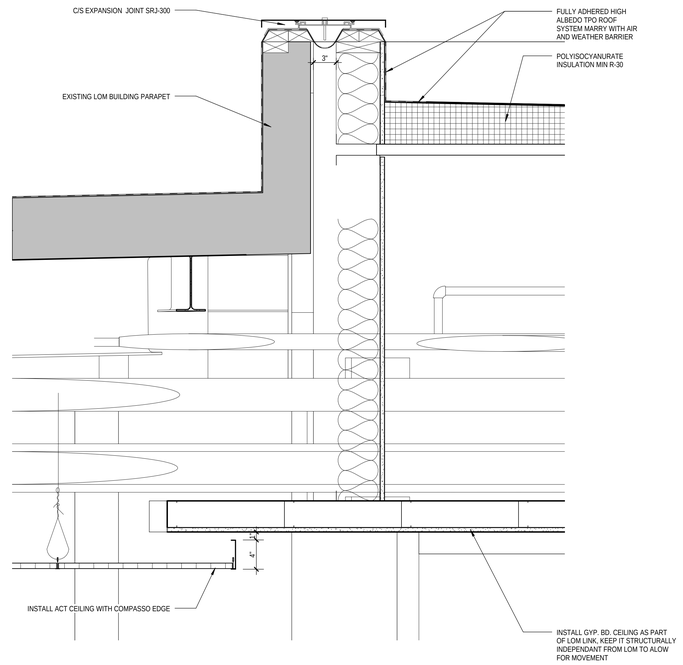

6 SECTION DETAIL AT LOM CONNECTION
SCALE: 1 1/2" = 1'-0"

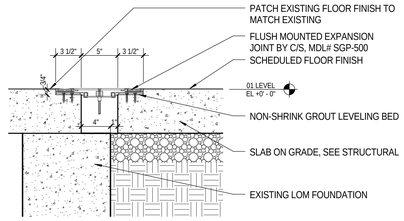

3 SECTION DETAIL AT GRADE
SCALE: 1 1/2" = 1'-0"

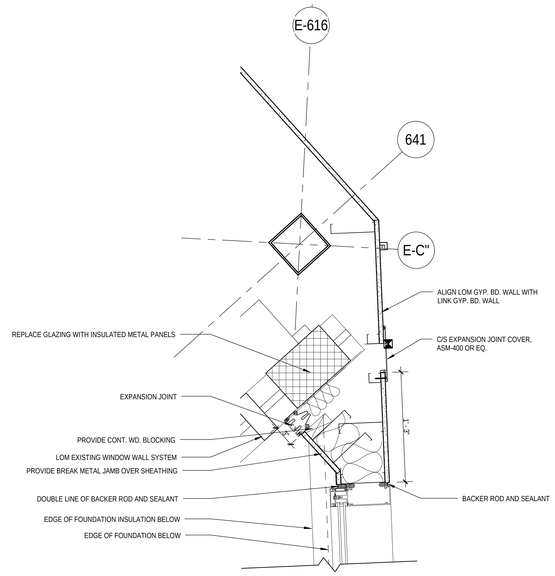

2 PLAN DETAIL AT EXPANSION JOINT
SCALE: 1 1/2" = 1'-0"

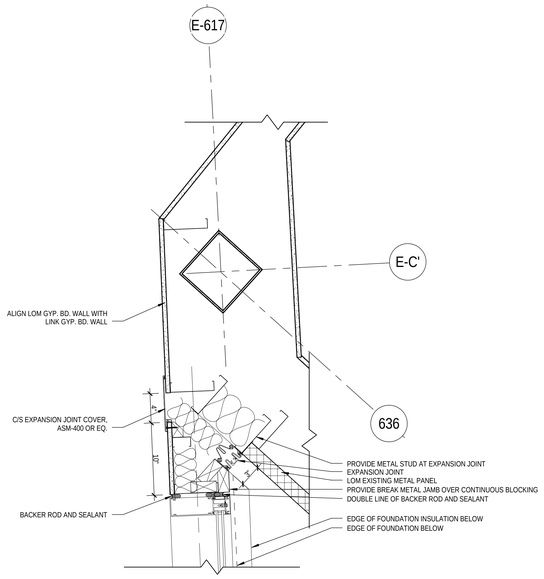

1 PLAN DETAIL AT EXPANSION JOINT
SCALE: 1 1/2" = 1'-0"

SMITHGROUP
architecture engineering interiors planning
SMITHGROUP, INC
35 EAST WACKER
SUITE 2200
CHICAGO, IL 60601
T 312.641.0770
F 312.641.6728
www.smithgroup.com

JJR
landscape architecture planning urban design civil engineering environmental science
JJR, LLC
35 EAST WACKER DRIVE
SUITE 2200
CHICAGO, ILLINOIS 60601
312.641.0510 T
312.641.0668 F
www.jjr-us.com

AEI Affiliated Engineers
Affiliated Engineers, Inc.
5802 Research Park Boulevard
Madison, Wisconsin 53719
Tel 608.238.2616 Fax 608.238.2614

Thornton Tomasetti
Thornton Tomasetti, Inc.
330 N. Wabash Avenue, Suite 1500
Chicago IL 60611-7622
T 312.596.2000 F 312.596.2001

TERRA ENGINEERING LTD.
225 West Ohio Street, 4th Floor
Chicago, Illinois 60654
T:(312)467-0123 F:(312) 467-0220

SEALS AND SIGNATURES

REGISTERED ARCHITECT V. NOEL SRIVAN 001-019891 STATE OF ILLINOIS

REV. NO.	DESCRIPTION	BY	APVD	DATE
	ISSUED FOR CONSTRUCTION			07/03/12

Argonne NATIONAL LABORATORY

FMS
Facilities Management Services

PROJECT TITLE: ADVANCED PROTEIN CRYSTALLIZATION FACILITY, ARGONNE NATIONAL LABORATORY

PROJECT NO: 22378.000

DRAWING TITLE

DETAILS AT LOM CONNECTION

DESIGNED TT	A/E CADD FILE A5.7.1	FACILITY NO(S)
DRAWN BL	A/E DWG. NO. A5.7.1	
CHECKED LH	CAD NO:	
PROJECT MANAGER ANL - JESSE ADAMS DATE - 10/12/11	DWG STATE	
	BIND ORDER	

FACILITY DOCUMENT NUMBER: J446-101-W- A5.7.1 REV. NO.

Plot Date: 7/3/2012 5:03:51 PM