KEYNOTES	
Key Value	Keynote Text

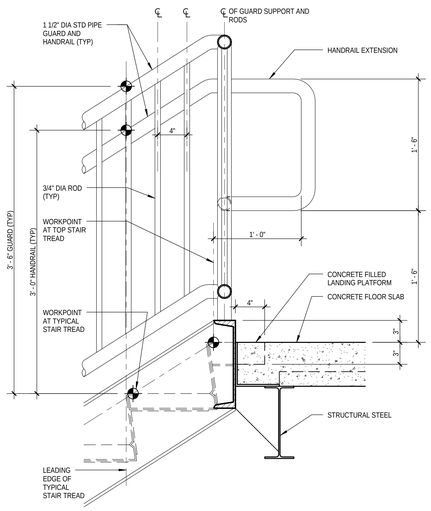

25 STAIR GUARD AND HANDRAILDETAIL AT TOP FLOOR LANDING
SCALE: 1 1/2" = 1'-0"

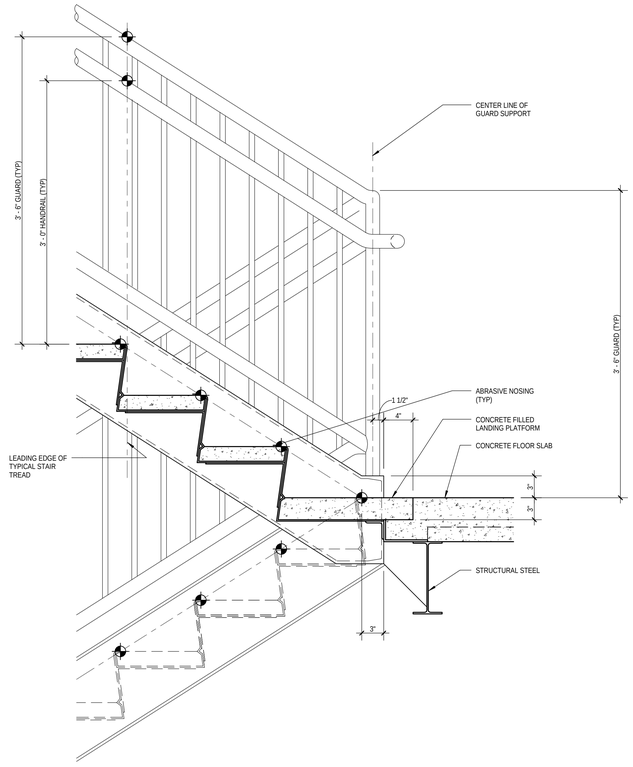

24 STAIR DETAIL
SCALE: 1 1/2" = 1'-0"

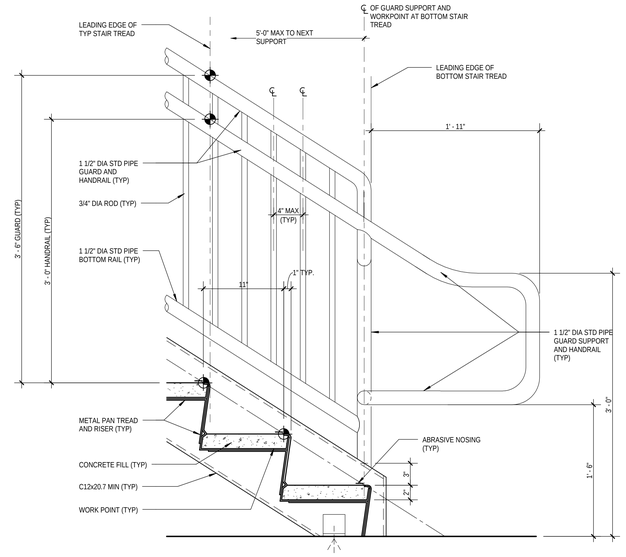

21 STAIR, GUARD AND HANDRAIL DETAIL AT BOTTOM OF STAIR
SCALE: 1 1/2" = 1'-0"

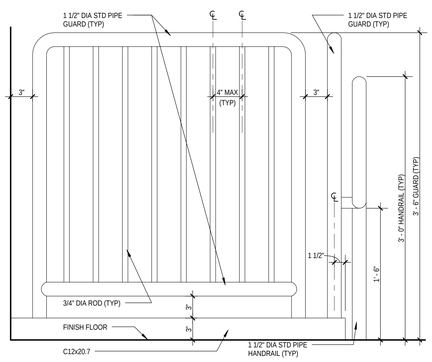

23 GUARD ELEVATION
SCALE: 1 1/2" = 1'-0"
NOTE: REFER TO DETAIL ? ON SHEET ? FOR ADDITIONAL NOTES AND DIMENSIONS

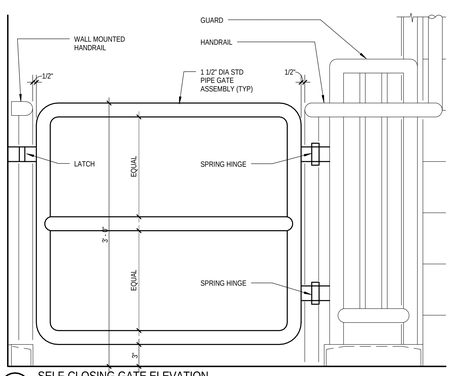

92 SELF-CLOSING GATE ELEVATION
SCALE: 1 1/2" = 1'-0"
NOTE: REFER TO DETAIL x ON SHEET x FOR ADDITIONAL NOTES AND DIMENSIONS

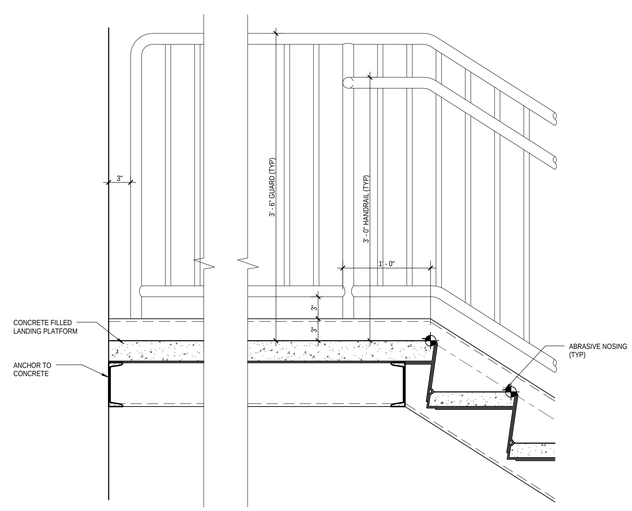

26 STAIR DETAIL
SCALE: 1 1/2" = 1'-0"
NOTE: REFER TO DETAIL 21 THIS SHEET FOR ADDITIONAL NOTES AND DIMENSIONS

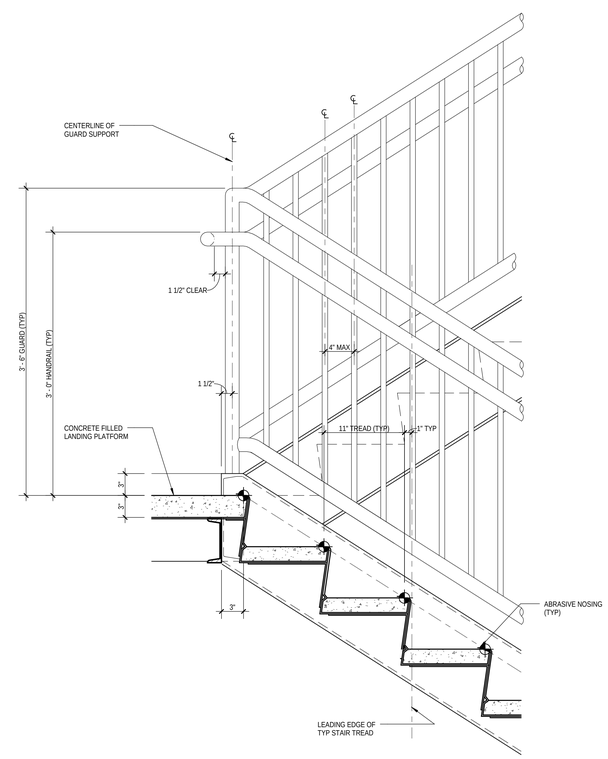

22 STAIR DETAIL
SCALE: 1 1/2" = 1'-0"

SMITHGROUP
architecture engineering interiors planning
SMITHGROUP, INC
35 EAST WACKER
SUITE 2200
CHICAGO, IL 60601
T 312.641.0770
F 312.641.6728
www.smithgroup.com

JJR
landscape architecture planning urban design civil engineering environmental science
JJR, LLC
35 EAST WACKER DRIVE
SUITE 2200
CHICAGO, ILLINOIS 60601
312.641.0510 T
312.641.0668 F
www.jjr-us.com

AEI Affiliated Engineers
Affiliated Engineers, Inc.
5802 Research Park Boulevard
Madison, Wisconsin 53719
Tel 608.238.2616 Fax 608.238.2614

Thornton Tomasetti
Thornton Tomasetti, Inc.
330 N. Wabash Avenue, Suite 1500
Chicago IL 60611-7622
T 312.596.2000 F 312.596.2001

TERRA ENGINEERING LTD.
225 West Ohio Street, 4th Floor
Chicago, Illinois 60654
T:(312)467-0123 F:(312) 467-0220

SEALS AND SIGNATURES

LICENSED ARCHITECT V. NOEL BRYAN 001-018891 STATE OF ILLINOIS

REV. NO.	DESCRIPTION	BY	APVD	DATE
	ISSUED FOR CONSTRUCTION			07/03/12

Argonne NATIONAL LABORATORY

FMS
Facilities Management Services

PROJECT TITLE ADVANCED PROTEIN CRYSTALLIZATION FACILITY, ARGONNE NATIONAL LABORATORY

PROJECT NO 22378.000

DRAWING TITLE
STAIR DETAILS

DESIGNED TT	A/E CADD FILE A6.1.2	FACILITY NO(S)
DRAWN BJ	A/E DWG. NO. A6.1.2	
CHECKED LH	CAD NO:	
PROJECT MANAGER ANL - JESSE ADAMS	DWG STATE	
DATE - 05/06/11	BIND ORDER	
FACILITY DOCUMENT NUMBER J446-101-W-		REV. NO. A6.1.2

Plot Date: 7/3/2012 4:37:54 PM