PLUMBING FIXTURES

NOTE:
COUNTERTOP AT SINK LOCATIONS ARE TO
BE 1 1/4" THICK TO ALLOW FOR DRAINAGE BOARD

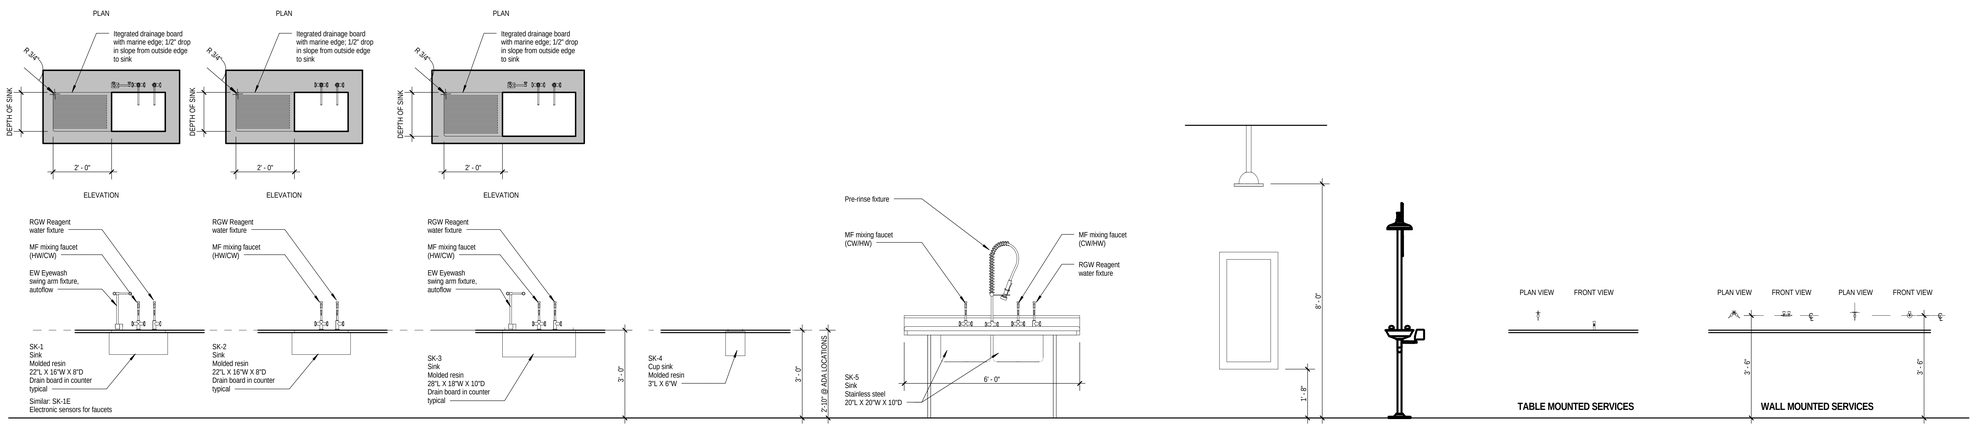

TABLES

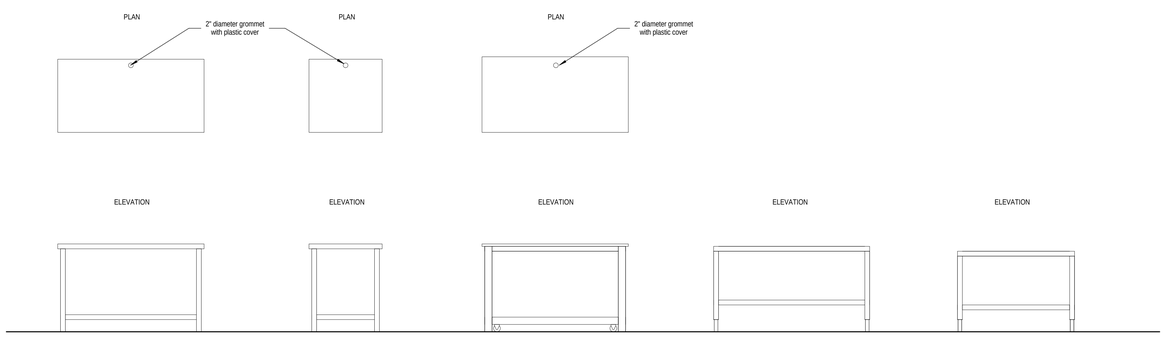

TT 603036
Table - adjustable height

TT 303036
Table - adjustable height

HDT 603136
Heavy duty table

BSCS 663235
Biological safety cabinet stand

Similar: BSCS 783235

FHS 483033
Fume hood stand

CEILING MOUNTED SERVICES

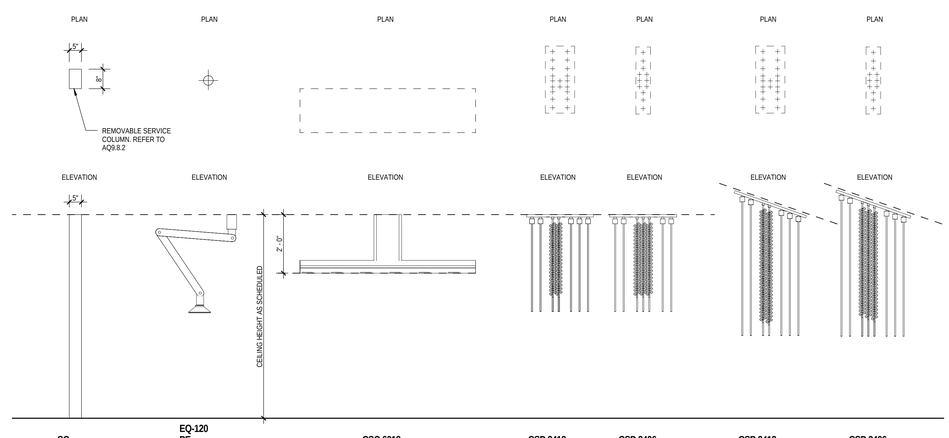

SC
Service column

EQ-120
PE
Point exhaust

CSC 6018
Ceiling service carrier

Similar: CSC 3018

CSP 2412
Ceiling service panel
For island series rear
support structure

CSP 2406
Ceiling service panel
For wall series rear
support structure

Similar: CSP 2606

CSP 2412
Ceiling service panel
For island series rear
support structure

Sloped Ceiling

CSP 2406
Ceiling service panel
For wall series rear
support structure

Sloped Ceiling

Similar: CSP 2606

NOTE: REFER TO SHEET AQ9.8.1 FOR DETAILED INFORMATION ON "CSP" AND "CSC" EQUIPMENT

SMITHGROUP
architecture engineering interiors planning

SMITHGROUP, INC
35 EAST WACKER
SUITE 2200
CHICAGO, IL 60601
T 312.641.0770
F 312.641.6728
www.smithgroup.com

JJR
landscape architecture
planning
urban design
civil engineering
environmental science

JJR, LLC
35 EAST WACKER DRIVE
SUITE 2200
CHICAGO, ILLINOIS 60601
312.641.0510 T
312.641.0668 F
www.jjr-us.com

AEI Affiliated Engineers
Affiliated Engineers, Inc.
5802 Research Park Boulevard
Madison, Wisconsin 53719
Tel 608.238.2616 Fax 608.238.2614

Thornton Tomasetti
Thornton Tomasetti, Inc.
330 N. Wabash Avenue, Suite 1500
Chicago IL 60611-7622
T 312.596.2000 F 312.596.2001

TERRA ENGINEERING LTD.
225 West Ohio Street, 4th Floor
Chicago, Illinois 60654
T:(312)467-0123 F:(312) 467-0220

SEALS AND SIGNATURES

REV. NO.	DESCRIPTION	BY	APVD	DATE
	ISSUED FOR CONSTRUCTION			07/03/12

Argonne NATIONAL LABORATORY

FMS
Facilities Management Services

PROJECT TITLE: ADVANCED PROTEIN CRYSTALLIZATION FACILITY, ARGONNE NATIONAL LABORATORY

PROJECT NO: 22378

DRAWING TITLE: GENERAL INFORMATION

DESIGNED VC	A/E CADD FILE AQ0.2	FACILITY NO(S)
DRAWN PWJ	A/E DWG. NO. AQ0.2	
CHECKED VC	CAD NO:	
PROJECT MANAGER ANL - JESSE ADAMS	DWG STATE	
DATE - 07/20/11	BIND ORDER	
FACILITY DOCUMENT NUMBER J446-101-W-		REV. NO. AQ0.2

Plot Date: 6/29/2012 12:01:25 PM