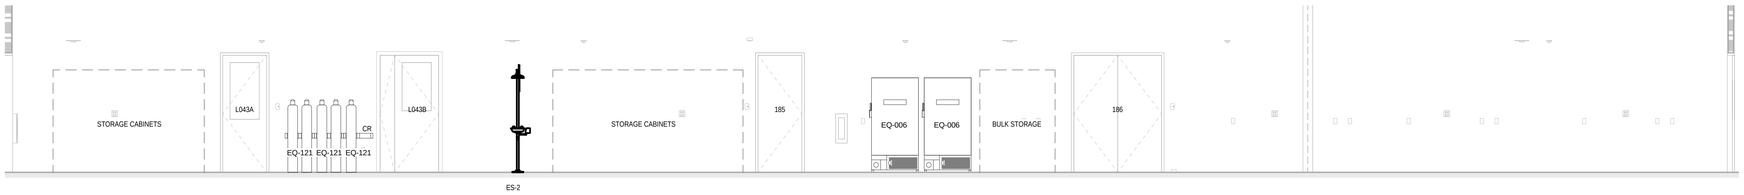

1 SG LINEAR EQUIPMENT ROOM - SG023A (L002) - NORTH
SCALE: 1/4" = 1'-0"

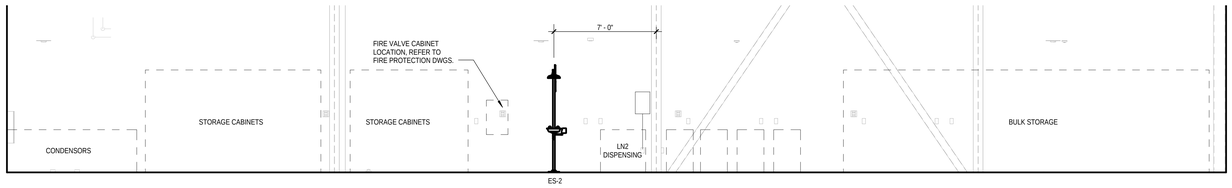

2 SG LINEAR EQUIPMENT ROOM - SG023B (L002B) - NORTH
SCALE: 1/4" = 1'-0"

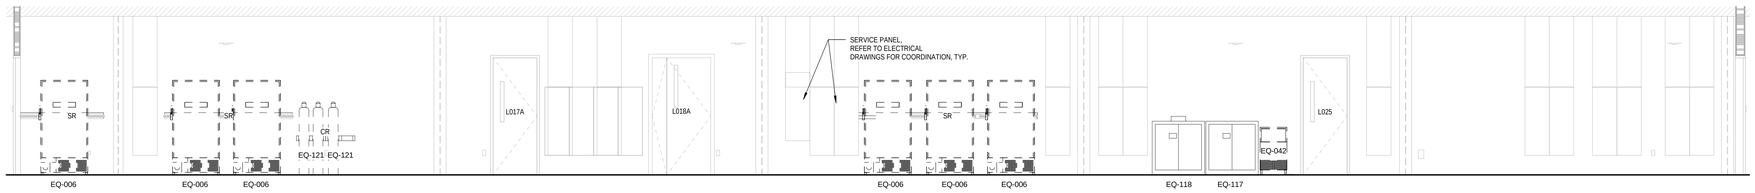

3 SG LINEAR EQUIPMENT ROOM - SG023A (L002) - SOUTH
SCALE: 1/4" = 1'-0"

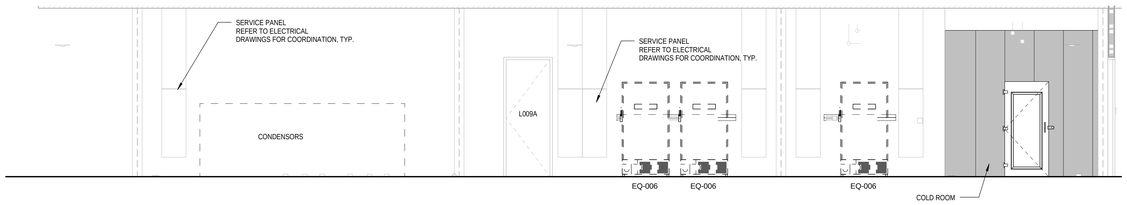

4 SG LINEAR EQUIPMENT ROOM - SG023B (L002B) - SOUTH
SCALE: 1/4" = 1'-0"

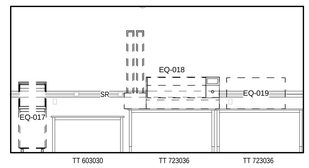

5 ROBOTIC EXPRESSION - SG001B (L027) - EAST
SCALE: 1/4" = 1'-0"

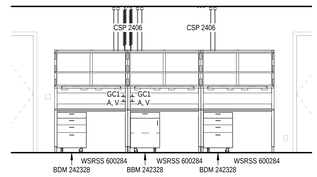

6 ROBOTIC EXPRESSION - SG001B (L027) - SOUTH
SCALE: 1/4" = 1'-0"

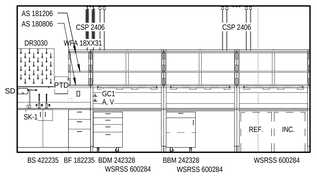

7 ROBOTIC EXPRESSION - SG001B (L027) - WEST
SCALE: 1/4" = 1'-0"

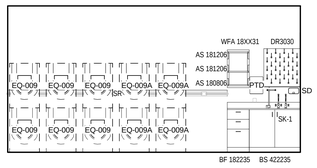

8 PROTEIN EXPRESSION - SG002 (L021) - EAST
SCALE: 1/4" = 1'-0"

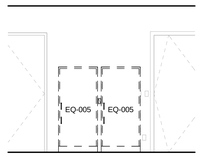

9 PROTEIN EXPRESSION - SG002 (L021) - SOUTH
SCALE: 1/4" = 1'-0"

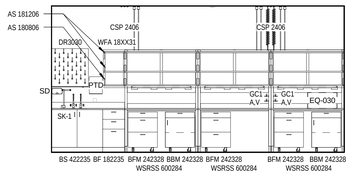

10 PROTEIN EXPRESSION - SG002 (L021) - WEST
SCALE: 1/4" = 1'-0"

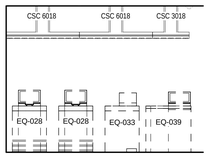

11 PROTEIN EXPRESSION - SG002 (L021) - ISLAND EAST
SCALE: 1/4" = 1'-0"

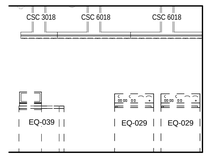

12 PROTEIN EXPRESSION - SG002 (L021) - ISLAND WEST
SCALE: 1/4" = 1'-0"

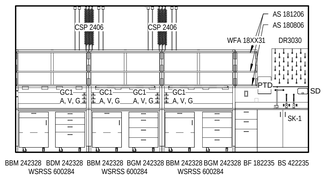

13 CELL EXPRESSION - SG003A (L015)- EAST
SCALE: 1/4" = 1'-0"

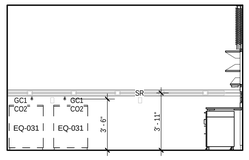

14 CELL EXPRESSION - SG003A (L015) - NORTH
SCALE: 1/4" = 1'-0"

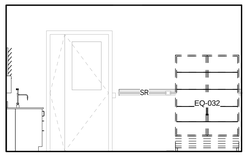

15 CELL EXPRESSION - SG003A (L015) - SOUTH
SCALE: 1/4" = 1'-0"

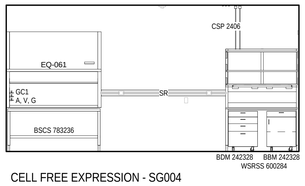

16 CELL FREE EXPRESSION - SG004 (L014) - EAST
SCALE: 1/4" = 1'-0"

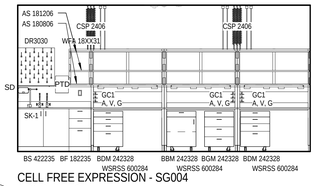

17 CELL FREE EXPRESSION - SG004 (L014) - WEST
SCALE: 1/4" = 1'-0"

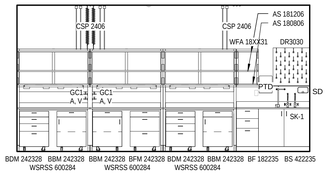

18 SONICATION - SG006 (L019) - EAST
SCALE: 1/4" = 1'-0"

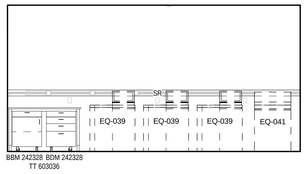

19 SONICATION - SG006 (L019) - WEST
SCALE: 1/4" = 1'-0"

Plot Date: 6/29/2012 12:25:59 PM

SMITHGROUP
architecture engineering interiors planning
SMITHGROUP, INC
35 EAST WACKER
SUITE 2200
CHICAGO, IL 60601
T 312.641.0770
F 312.641.6728
www.smithgroup.com

JJR
landscape architecture
planning
urban design
civil engineering
environmental science
JJR, LLC
35 EAST WACKER DRIVE
SUITE 2200
CHICAGO, ILLINOIS 60601
312.641.0510 T
312.641.0668 F
www.jjr-us.com

AEI Affiliated Engineers
Affiliated Engineers, Inc.
5802 Research Park Boulevard
Madison, Wisconsin 53719
Tel 608.238.2616 Fax 608.238.2614

Thornton Tomasetti
Thornton Tomasetti, Inc.
330 N. Wabash Avenue, Suite 1500
Chicago IL 60611-7622
T 312.596.2000 F 312.596.2001

TERRA ENGINEERING LTD.
225 West Ohio Street, 4th Floor
Chicago, Illinois 60654
T:(312)467-0123 F:(312) 467-0220

SEALS AND SIGNATURES

PROJECT NORTH

REV. NO.	DESCRIPTION	BY	APVD	DATE
	ISSUED FOR CONSTRUCTION			07/03/12

Argonne NATIONAL LABORATORY

FMS
Facilities Management Services

PROJECT TITLE: ADVANCED PROTEIN CRYSTALLIZATION FACILITY, ARGONNE NATIONAL LABORATORY

PROJECT NO: 22378

DRAWING TITLE

INTERIOR ELEVATIONS - STRUCTURAL GENOMICS

DESIGNED VC	A/E CADD FILE AQ8.2.1	FACILITY NO(S)
DRAWN PWJ	A/E DWG. NO. AQ8.2.1	
CHECKED VC	CAD NO:	
PROJECT MANAGER ANL - JESSE ADAMS DATE - 07/22/11	DWG STATE	
	BIND ORDER	
FACILITY DOCUMENT NUMBER J446-101-W-	AQ8.2.1	REV. NO.