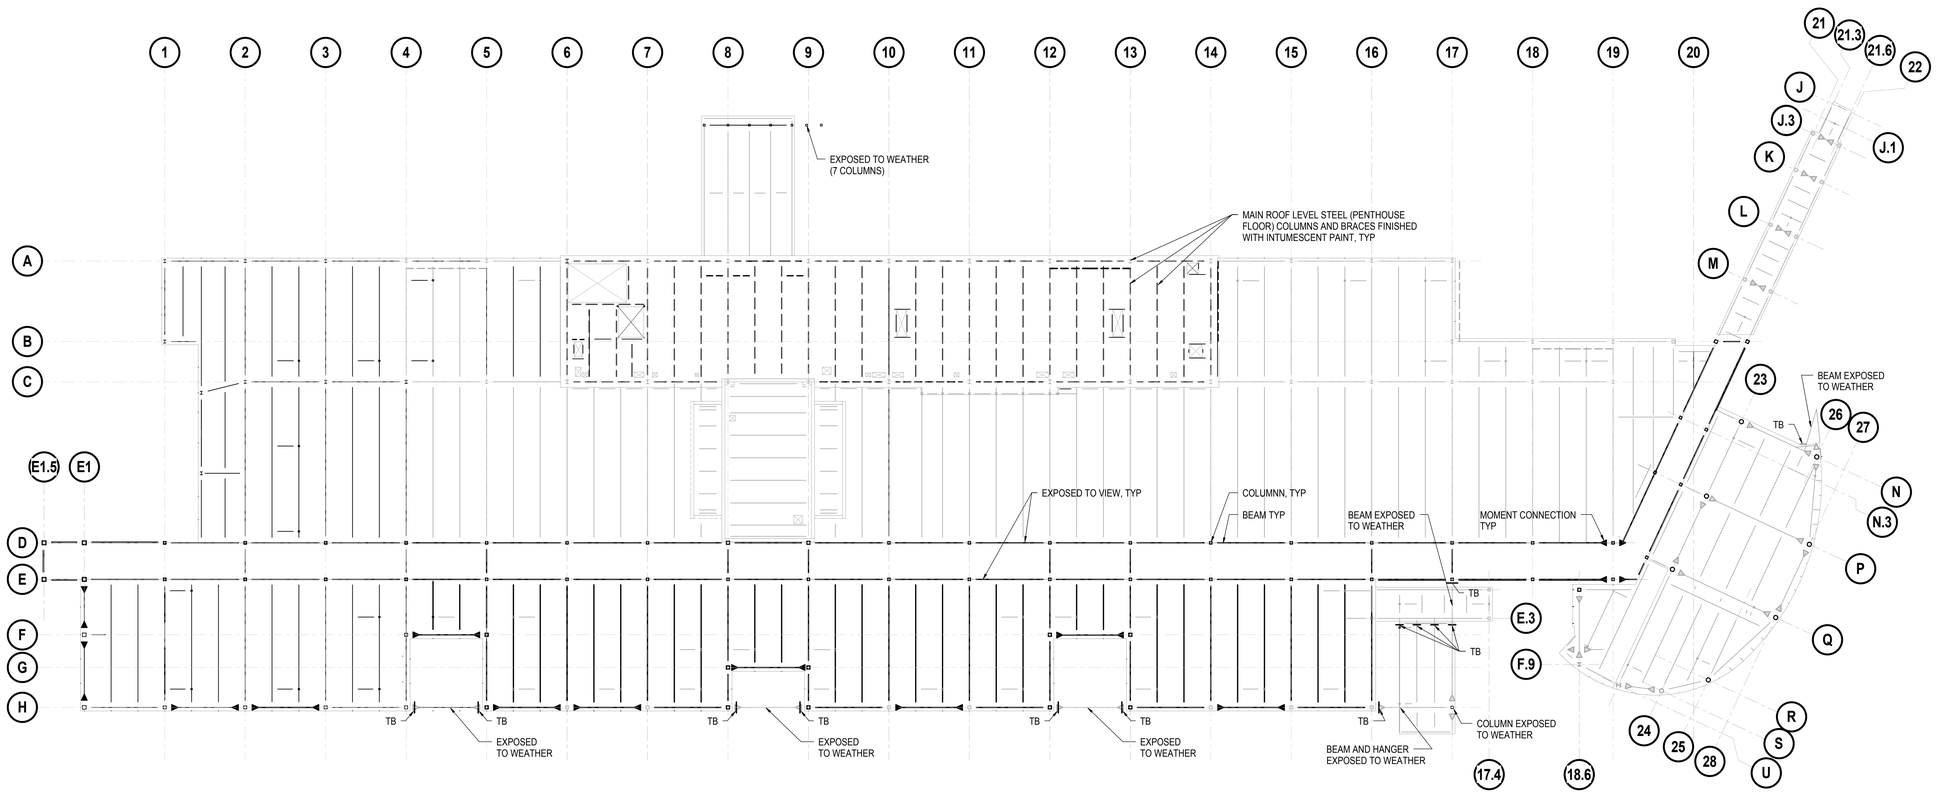

1 MAIN ROOF FRAMING PLAN

1/16" = 1'-0"

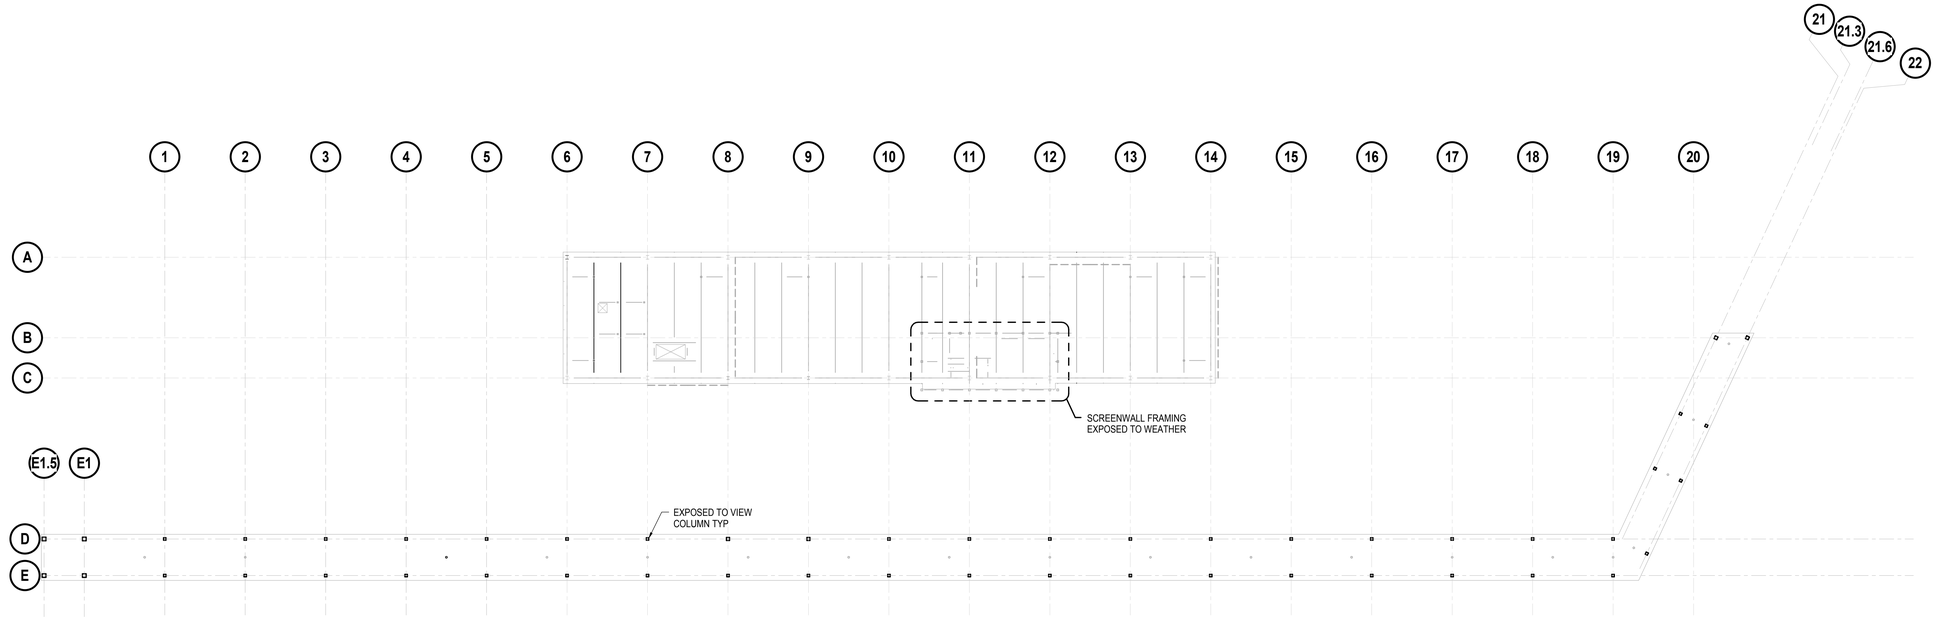

2 UPPER ROOF FRAMING PLAN

1/16" = 1'-0"

LEGEND:

1. BOLD FRAMING INDICATES EXPOSED TO VIEW STEEL. REFER TO PROJECT SPECIFICATIONS 051000 FOR STEEL CLEANING AND PRIMER REQUIREMENT
2. EXPOSED TO WEATHER STEEL - REFER TO PROJECT SPECIFICATIONS 051000 FOR STEEL CLEANING AND PRIMER REQUIREMENTS.
3. TB INDICATES THERMAL BREAK, SEE 3/S5.1.3 AND PROJECT SPECIFICATIONS.
4. ▬ ▬ ▬ FRAMING INDICATES STEEL TO RECIEVE INTUMESCENT PAINT. REFER TO PROJECT SPECIFICATIONS 051000 FOR STEEL CLEANING AND PRIMER REQUIREMENTS.

SMITHGROUP
architecture engineering interiors planning
SMITHGROUP, INC
35 EAST WACKER
SUITE 2200
CHICAGO, IL 60601
T 312.641.0770
F 312.641.6728
www.smithgroup.com

JJR
landscape architecture planning urban design civil engineering environmental science
JJR, LLC
35 EAST WACKER DRIVE
SUITE 2200
CHICAGO, ILLINOIS 60601
312.641.0510 T
312.641.0668 F
www.jjr-us.com

AEI Affiliated Engineers
Affiliated Engineers, Inc.
5802 Research Park Boulevard
Madison, Wisconsin 53719
Tel 608.238.2616 Fax 608.238.2614

Thornton Tomasetti
Thornton Tomasetti, Inc.
330 N. Wabash Avenue, Suite 1500
Chicago IL 60611-7622
T 312.596.2000 F 312.596.2001

TERRA ENGINEERING LTD.
225 West Ohio Street, 4th Floor
Chicago, Illinois 60654
T:(312)467-0123 F:(312) 467-0220

SEALS AND SIGNATURES

STATE OF ILLINOIS
CAROL A. POST
081-004887
CHICAGO, ILLINOIS
LICENSED STRUCTURAL ENGINEER

PROJECT NORTH

REV. NO.	DESCRIPTION	BY	APVD	DATE
	ISSUED FOR CONSTRUCTION			07/03/12

Argonne NATIONAL LABORATORY

FMS
Facilities Management Services

PROJECT TITLE: ADVANCED PROTEIN CRYSTALLIZATION FACILITY, ARGONNE NATIONAL LABORATORY

PROJECT NO: C10539.00

DRAWING TITLE

STEEL CLEANING KEY PLAN AND THERMAL BREAKS

DESIGNED Designer	A/E CADD FILE S0.0.6	FACILITY NO(S)
DRAWN Author	A/E DWG. NO. S0.0.6	
CHECKED Checker	CAD NO:	
PROJECT MANAGER ANL - JESSE ADAMS DATE - 09/20/11	DWG STATE	
	BIND ORDER	
FACILITY DOCUMENT NUMBER J446-101-W-		REV. NO. S0.0.6

Plot Date: 6/27/2012 5:17:30 PM