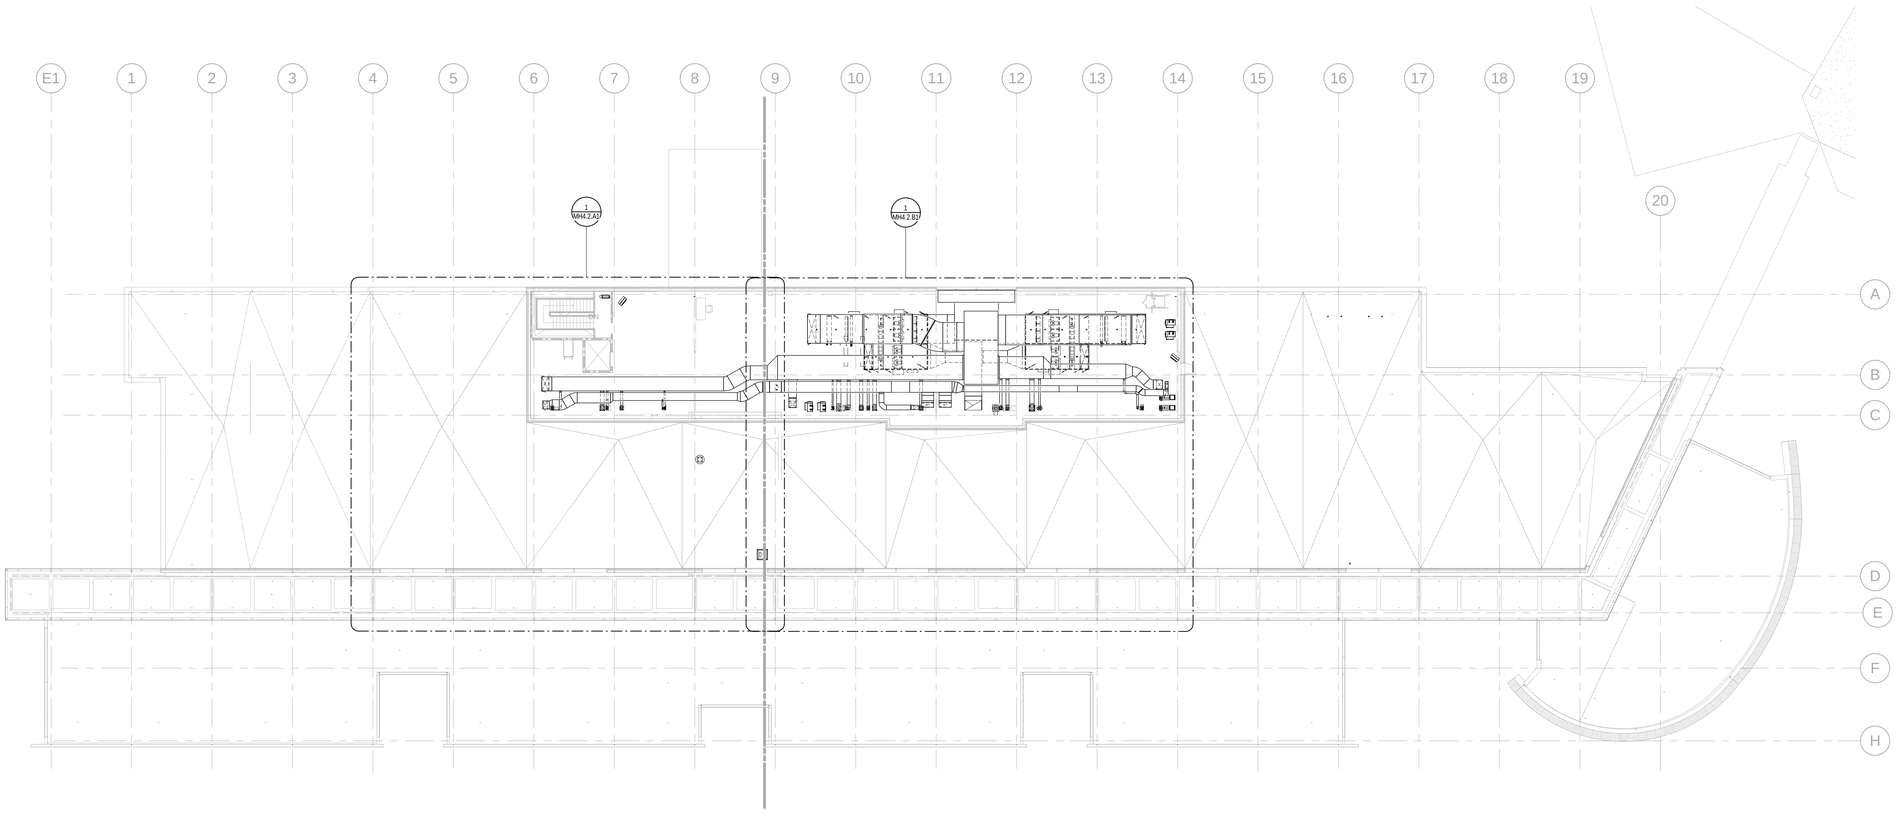

1 02 PENTHOUSE MECHANICAL VENTILATION OVERALL PLAN

1/16" = 1'-0"

Plot Date: 6/29/2012 8:16:12 AM

SMITHGROUP
architecture engineering interiors planning

SMITHGROUP, INC
35 EAST WACKER
SUITE 2200
CHICAGO, IL 60601
T 312.641.0770
F 312.641.6728
www.smithgroup.com

JJR
landscape architecture
planning
urban design
civil engineering
environmental science

JJR, LLC
35 EAST WACKER DRIVE
SUITE 2200
CHICAGO, ILLINOIS 60601
312.641.0510 T
312.641.0668 F
www.jjr-us.com

AEI Affiliated Engineers
Affiliated Engineers, Inc.
5802 Research Park Boulevard
Madison, Wisconsin 53719
Tel 608.238.2616 Fax 608.238.2614

Thornton Tomasetti
Thornton Tomasetti, Inc.
330 N. Wabash Avenue, Suite 1500
Chicago IL 60611-7622
T 312.596.2000 **F** 312.596.2001

TERRA ENGINEERING LTD.
225 West Ohio Street, 4th Floor
Chicago, Illinois 60654
T:(312)467-0123 F:(312) 467-0220

SEALS AND SIGNATURES

SCOTT P. FORSH
062-059117
LICENSED PROFESSIONAL ENGINEER OF ILLINOIS
STATE OF ILLINOIS
EXPIRES 11-30-13

KEYPLAN

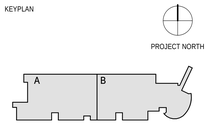

REV. NO.	DESCRIPTION	BY	APVD	DATE
	ISSUED FOR CONSTRUCTION			07/03/12

Argonne NATIONAL LABORATORY

FMS
Facilities Management Services

PROJECT TITLE: ADVANCED PROTEIN CRYSTALLIZATION FACILITY, ARGONNE NATIONAL LABORATORY

PROJECT NO: 08541-00

DRAWING TITLE

02 PENTHOUSE MECHANICAL VENTILATION OVERALL PLAN

DESIGNED SPF	A/E CADD FILE MH2.2.0	FACILITY NO(S)
DRAWN LW	A/E DWG. NO. MH2.2.0	
CHECKED SPF	CAD NO.	
PROJECT MANAGER	DWG STATE	
ANL - JESSE ADAMS DATE - 04/26/11	BIND ORDER	
FACILITY DOCUMENT NUMBER J446-101-W- MH2.2.0		REV. NO.