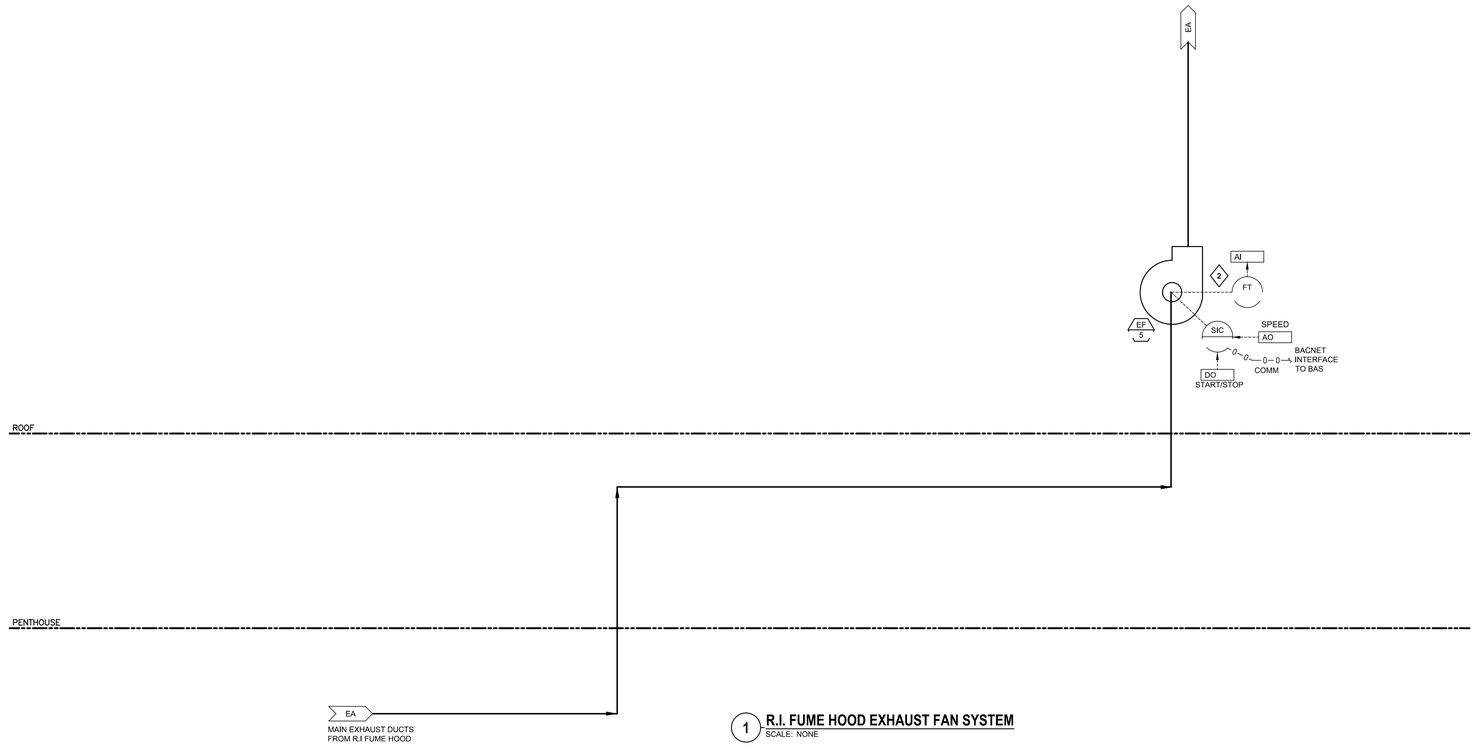

1 **R.I. FUME HOOD EXHAUST FAN SYSTEM**
SCALE: NONE

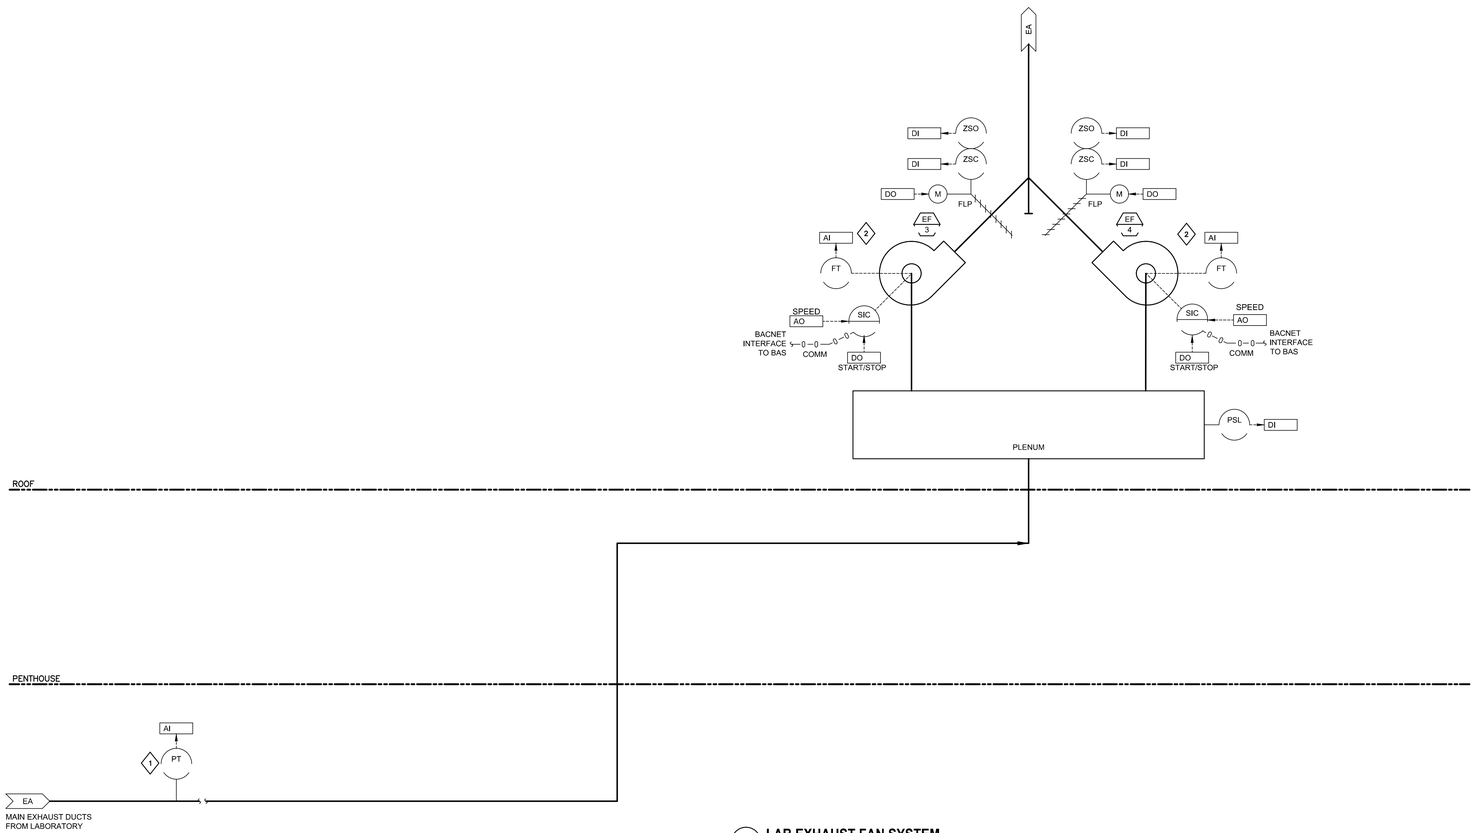

2 **LAB EXHAUST FAN SYSTEM**
SCALE: NONE

GENERAL NOTES:

1. REFER TO FLOOR PLANS,DETAILS AND SCHEDULES FOR LOCATION OF EQUIPMENT, ADDITIONAL VALVES AND PIPING SPECIALTIES AND CAPACITIES/SIZES OF EQUIPMENT.
2. CONTROL DEVICES/INSTRUMENTATION SHOWN HERE ARE MINIMUM. PROVIDE ADDITIONAL CONTROL DEVICES AS REQUIRED TO MEET THE SPECIFIED CONTROL SEQUENCES.

PLAN NOTES:

1. REFER TO PLAN DRAWINGS FOR QUANTITIES AND LOCATIONS OF SENSORS.
2. FLOW ELEMENTS PROVIDED WITH FANS. CONTRACTOR TO PROVIDE TUBING, FITTINGS, PRESSURE TRANSDUCER NECESSARY FOR FLOW MEASUREMENT INTERFACE TO BAS.

SMITHGROUP
architecture engineering interiors planning
SMITHGROUP, INC
35 EAST WACKER
SUITE 2200
CHICAGO, IL 60601
T 312.641.0770
F 312.641.6728
www.smithgroup.com

JJR
landscape architecture
planning
urban design
civil engineering
environmental science
JJR, LLC
35 EAST WACKER DRIVE
SUITE 2200
CHICAGO, ILLINOIS 60601
312.641.0510 T
312.641.0668 F
www.jjr-us.com

AEI Affiliated Engineers
Affiliated Engineers, Inc.
5802 Research Park Boulevard
Madison, Wisconsin 53719
Tel 608.238.2616 Fax 608.238.2614

Thornton Tomasetti
Thornton Tomasetti, Inc.
330 N. Wabash Avenue, Suite 1500
Chicago IL 60611-7632
T 312.596.2000 F 312.596.2001

TERRA
ENGINEERING LTD.
225 West Ohio Street, 4th Floor
Chicago, Illinois 60654
T:(312)467-0123 F:(312) 467-0220

SEALS AND SIGNATURES

REV. NO.	DESCRIPTION	BY	APVD	DATE
	ISSUED FOR CONSTRUCTION			07/03/12

Argonne NATIONAL LABORATORY

FMS
Facilities Management Services

PROJECT TITLE: ADVANCED PROTEIN CRYSTALLIZATION FACILITY, ARGONNE NATIONAL LABORATORY

PROJECT NO: 08541-00

DRAWING TITLE

R.I. FUME HOOD AND LAB EXHAUST SYSTEM DIAGRAM

DESIGNED: AEI	A/E CADD FILE: MI5.1.2	FACILITY NO(S)
DRAWN: AEI	A/E DWG. NO.: MI5.1.2	
CHECKED: AEI	CAD NO:	
PROJECT MANAGER: ANL - JESSE ADAMS, DATE - 05/06/11	DWG STATE	
	BIND ORDER	
FACILITY DOCUMENT NUMBER: J446-101-W- MI5.1.2		REV. NO.: 0

Plot Date: 5/2/2011 11:23:15 AM

ABBREVIATIONS