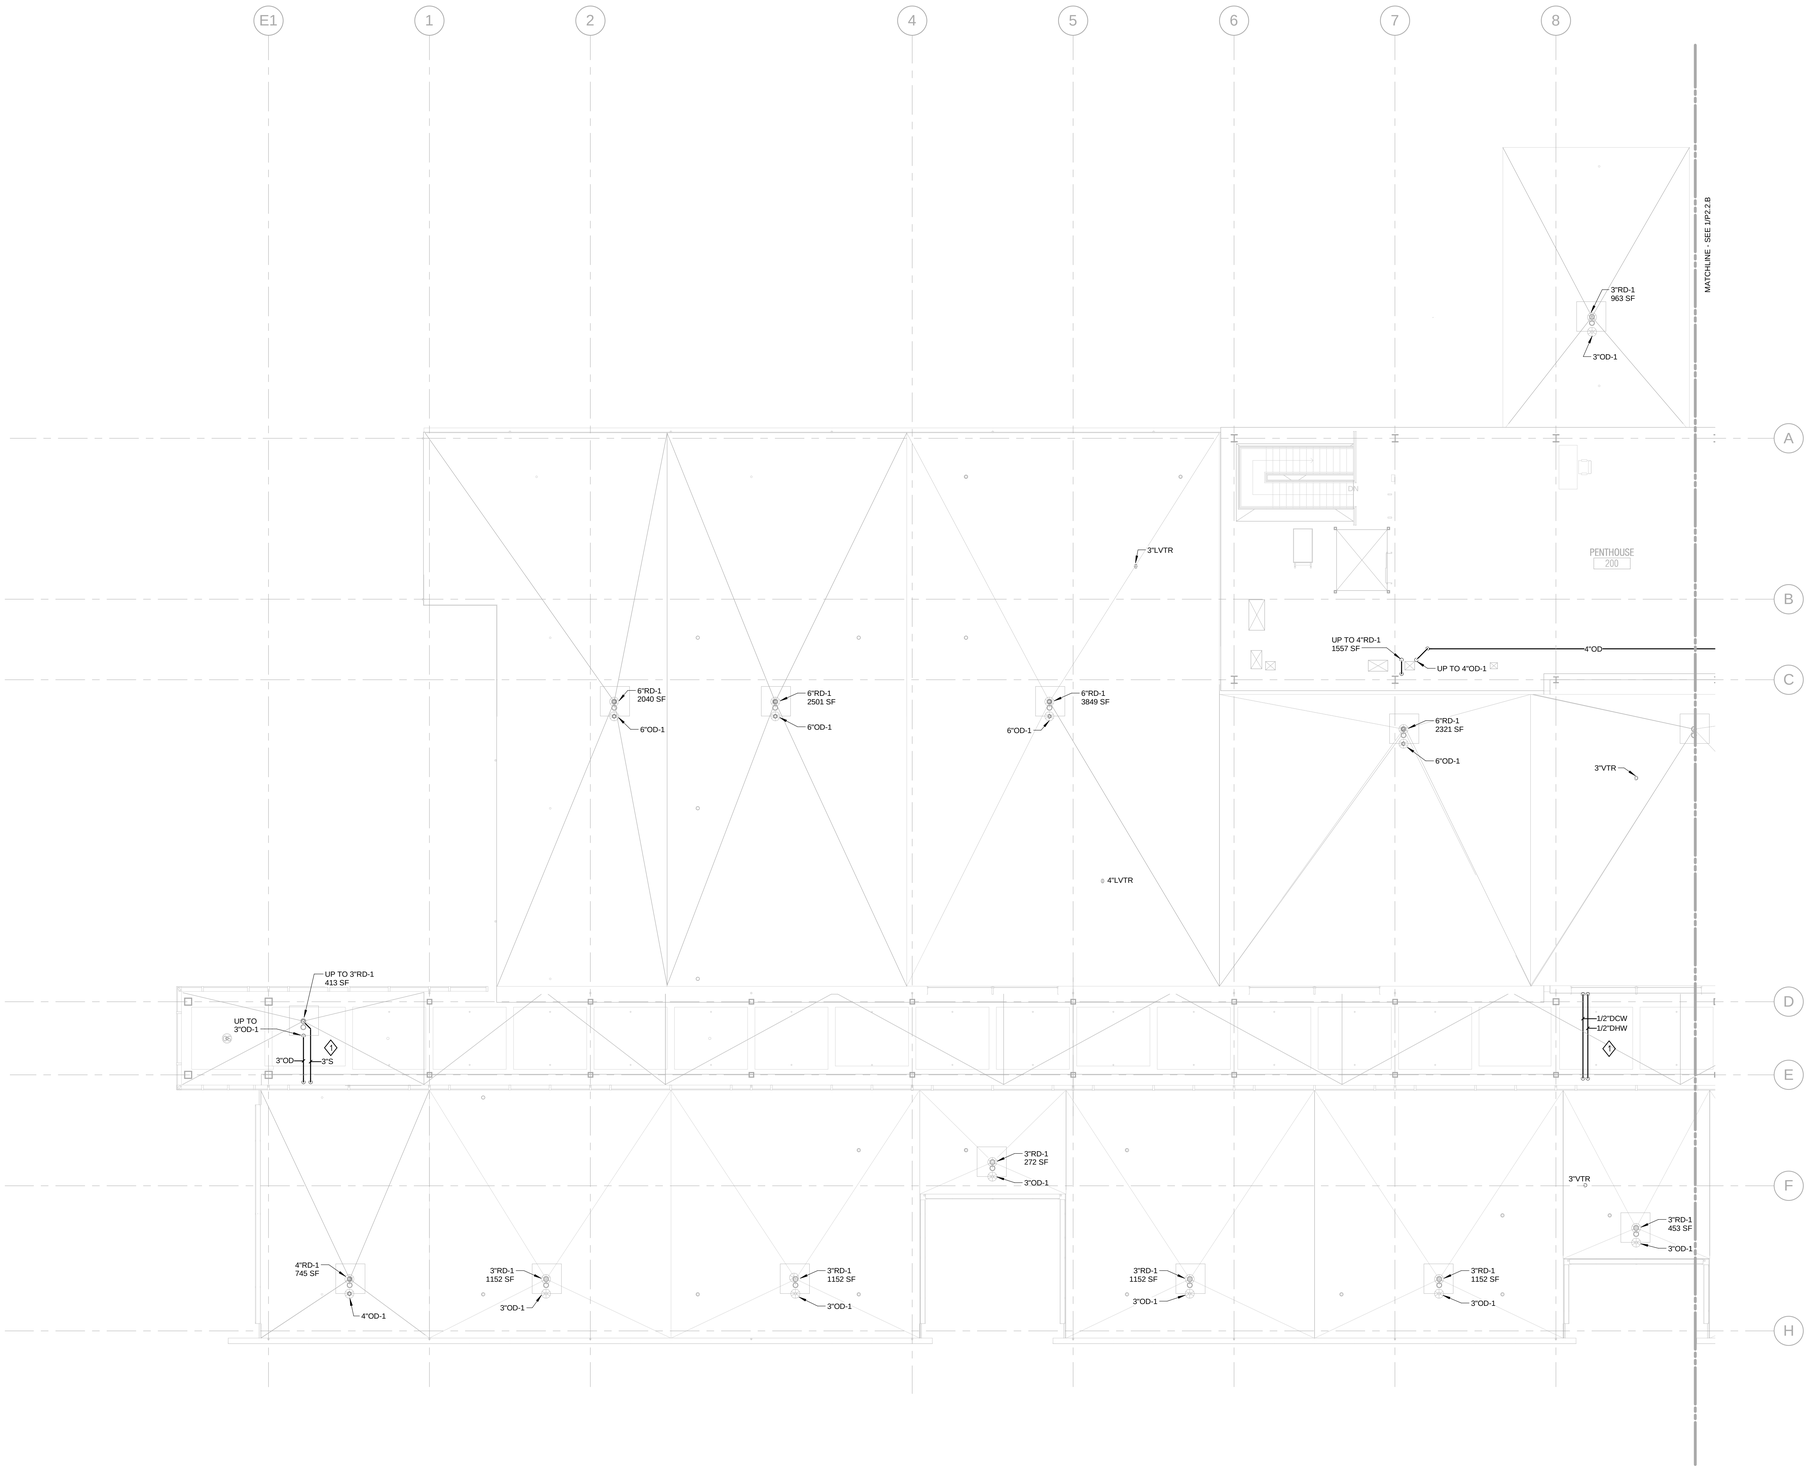


## 1 02 PENTHOUSE PLUMBING PLAN A

1/8" = 1'-0"

SHEET KEYNOTES

1. PIPING SHOWN ABOVE CLERESTORY CEILING. REFER TO 01 LEVEL DRAWINGS FOR PIPING BELOW CLERESTORY CEILING.


SMITHGROUP
architecture engineering interiors planning

SMITHGROUP, INC
35 EAST WACKER
SUITE 2200
CHICAGO, IL 60601
T 312.641.0770
F 312.641.6728
www.smithgroup.com

JJR
landscape architecture
planning
urban design
civil engineering
environmental science

JJR, LLC
35 EAST WACKER DRIVE
SUITE 2200
CHICAGO, ILLINOIS 60601
312.641.0510 T
312.641.0668 F
www.jjr-us.com

AEI Affiliated Engineers
Affiliated Engineers, Inc.
5802 Research Park Boulevard
Madison, Wisconsin 53719
Tel 608.238.2616 Fax 608.238.2614

Thornton Tomasetti
Thornton Tomasetti, Inc.
330 N. Wabash Avenue, Suite 1500
Chicago IL 60611-7622
T 312.596.2000 F 312.596.2001

TERRA ENGINEERING LTD.
225 West Ohio Street, 4th Floor
Chicago, Illinois 60654
T:(312)467-0123 F:(312) 467-0220


SEALS AND SIGNATURES

KEYPLAN




| REV. NO. | DESCRIPTION | BY | APVD | DATE |
|---|---|---|---|---|

Argonne NATIONAL LABORATORY

FMS
Facilities Management Services

PROJECT TITLE ADVANCED PROTEIN CRYSTALLIZATION FACILITY, ARGONNE NATIONAL LABORATORY

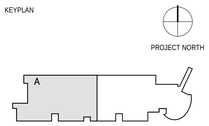PROJECT NO 08541-00

DRAWING TITLE

# 02 PENTHOUSE PLUMBING PLAN A

| | | |
|---|---|---|
| DESIGNED SAB | A/E CADD FILE P2.2.A.E1 | FACILITY NO(S) |
| DRAWN JJG | A/E DWG. NO. P2.2.A.E1 | |
| CHECKED SAB | CAD NO: | |
| PROJECT MANAGER ANL - JESSE ADAMS DATE - 12/15/11 | DWG STATE | |
| | BIND ORDER | |
| FACILITY DOCUMENT NUMBER J446-101-W- | P2.2.A.E1 | REV. NO. |

Plot Date: 6/29/2012 11:53:41 AM