SHEET KEYNOTES

1. INDUSTRIAL TYPE LUMINAIRES IN UNFINISHED AREAS, WHICH ARE NEAR OBSTRUCTIONS SUCH AS DUCTS, AHU'S, AND PIPES, SHALL BE:
   A) SUSPENDED SO THAT BOTTOM OF LUMINAIRE IS NO HIGHER THAN BOTTOM OF OBSTRUCTION.
   B) LOCATED AT HEIGHT OF LOWEST LUMINAIRE.
   C) MINIMUM HEIGHT: 8'-0".
   D) SHALL NOT BE LOCATED UNTIL LOCATIONS OF OBSTRUCTIONS ARE DETERMINED.
   E) PLACED FOR BEST ILLUMINATION OF SPACE.
2. THREE WAY SWITCH CONTROLS ALL LIGHTS IN PENTHOUSE WITH SWITCH ON SHEET EL2.2.A ON COLUMN LINE 7/A.4.

GENERAL NOTES

1. ALL LIGHTING FIXTURES EMERGENCY BATTERY BALLASTS TO BE SERVED BY UNSWITCHED SIDE OF CIRCUIT IN ADDITION TO BEING SWITCHED WITH OTHER ROOM LIGHTING.

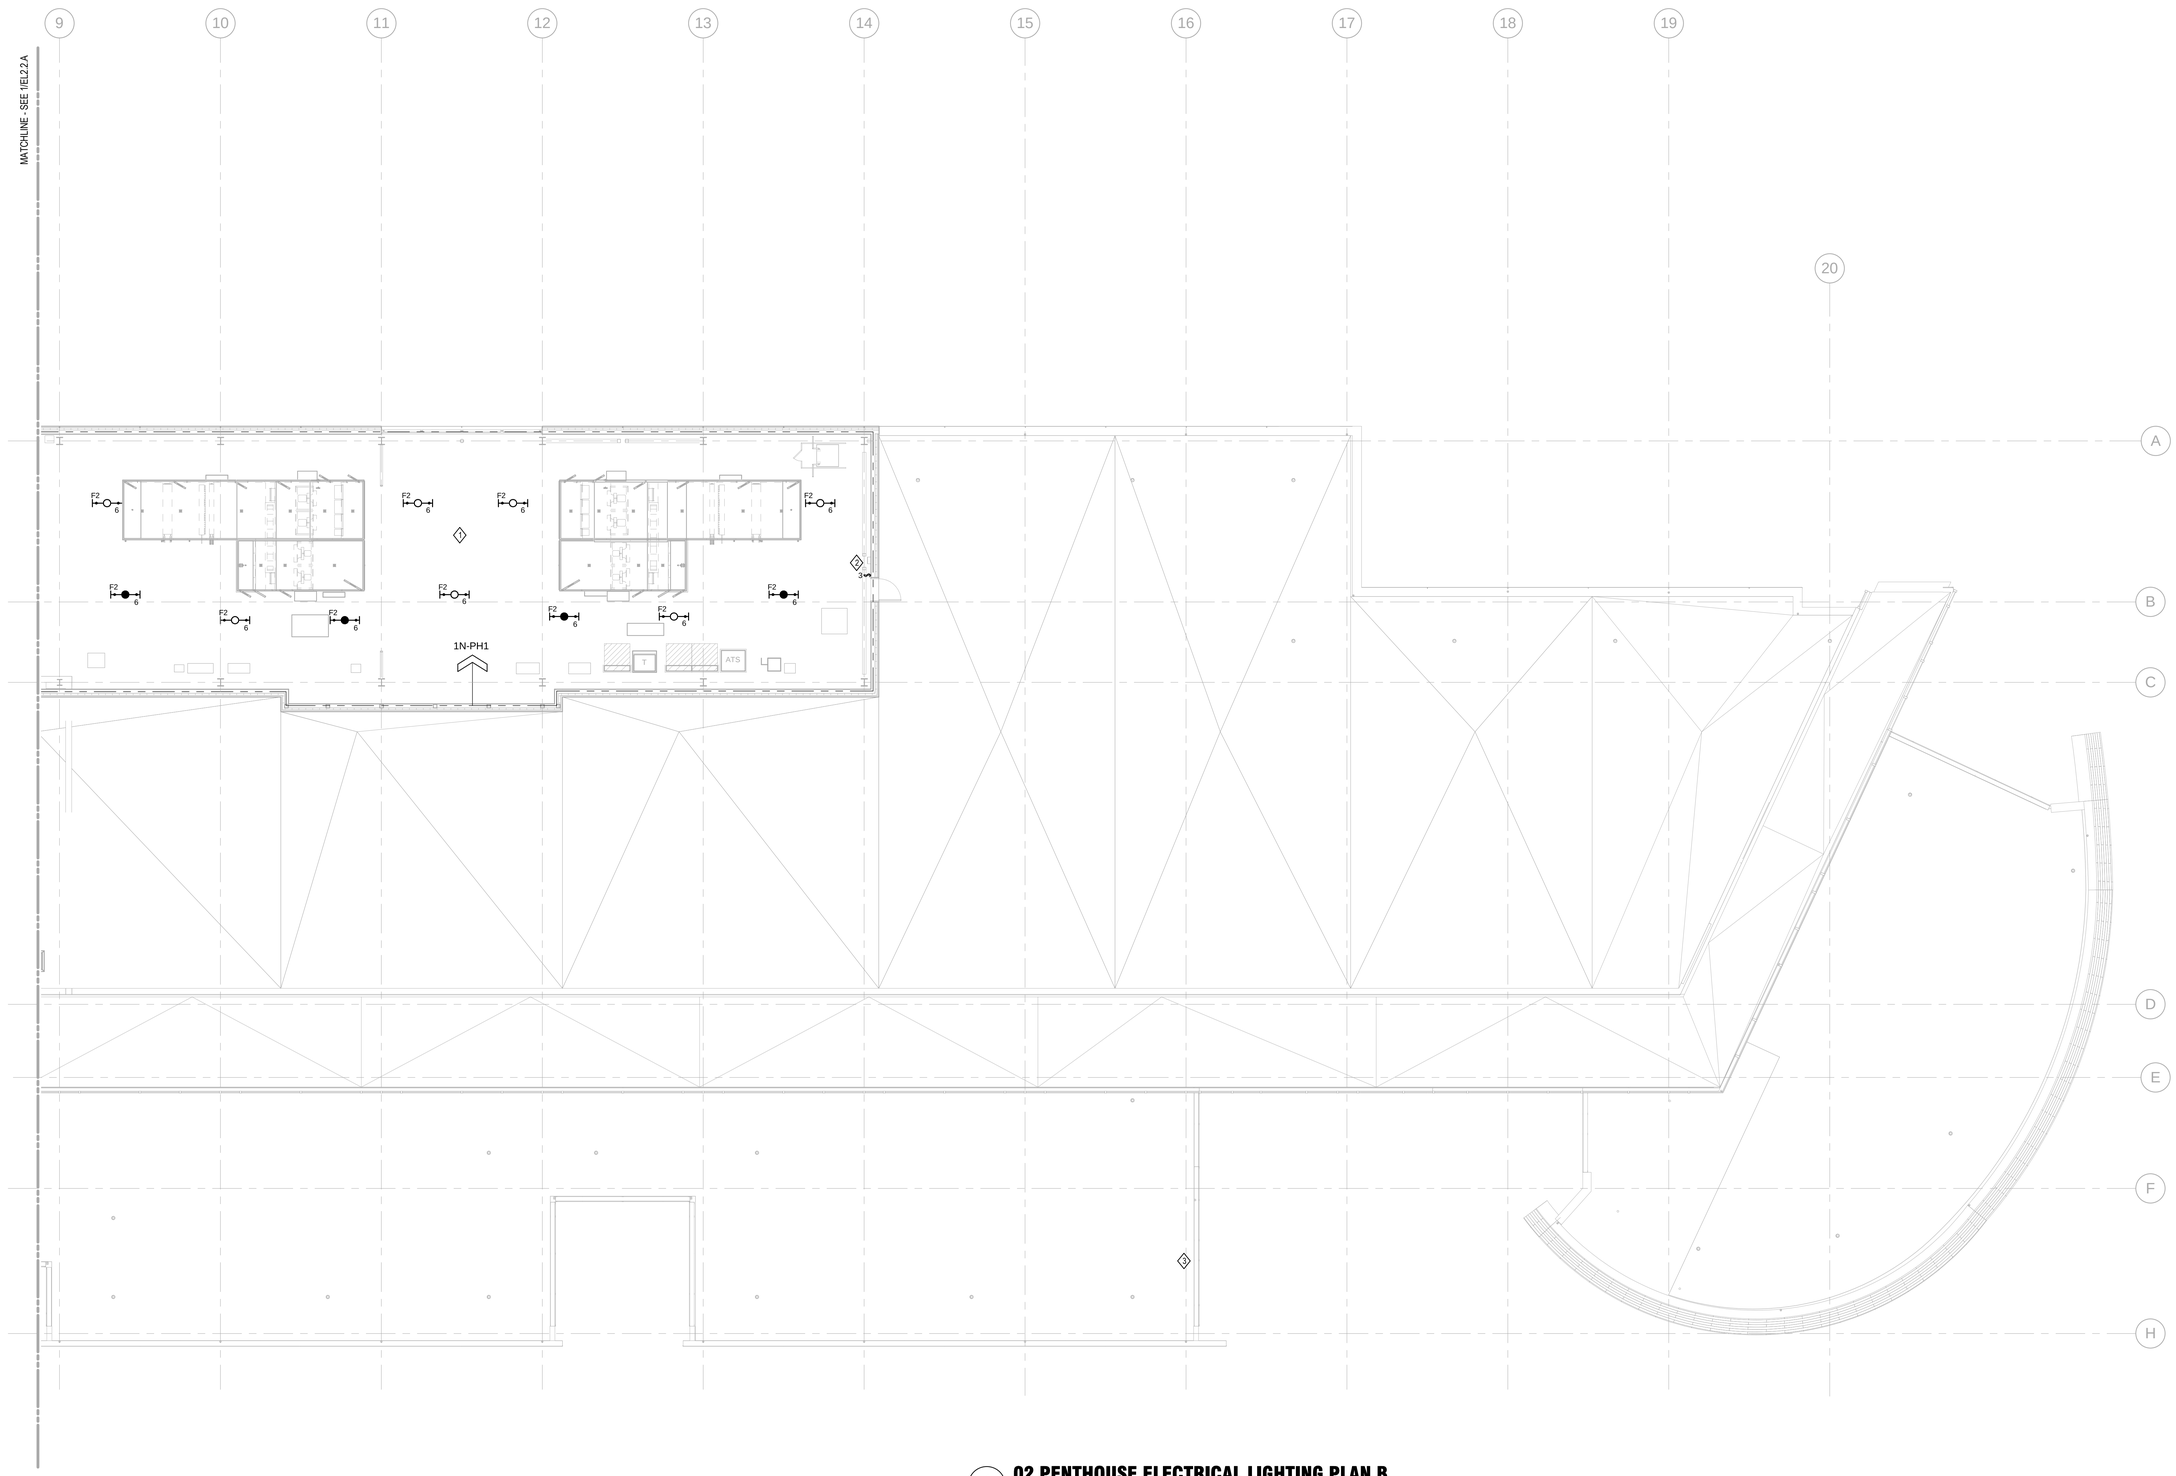

1 **02 PENTHOUSE ELECTRICAL LIGHTING PLAN B**
1/8" = 1'-0"

Plot Date: 6/29/2012 1:19:53 PM

SMITHGROUP
architecture engineering interiors planning
SMITHGROUP, INC
35 EAST WACKER
SUITE 2200
CHICAGO, IL 60601
T 312.641.0770
F 312.641.6728
www.smithgroup.com

JJR
landscape architecture
planning
urban design
civil engineering
environmental science
JJR, LLC
35 EAST WACKER DRIVE
SUITE 2200
CHICAGO, ILLINOIS 60601
312.641.0510 T
312.641.0668 F
www.jjr-us.com

AEI Affiliated Engineers
Affiliated Engineers, Inc.
5802 Research Park Boulevard
Madison, Wisconsin 53719
Tel 608.238.2616 Fax 608.238.2614

Thornton Tomasetti
Thornton Tomasetti, Inc.
330 N. Wabash Avenue, Suite 1500
Chicago IL 60611-7622
T 312.596.2000 F 312.596.2001

TERRA ENGINEERING LTD.
225 West Ohio Street, 4th Floor
Chicago, Illinois 60654
T:(312)467-0123 F:(312) 467-0220

SEALS AND SIGNATURES

KEYPLAN

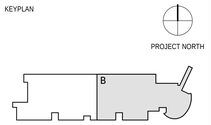

REV. NO.	DESCRIPTION	BY	APVD	DATE
	ISSUED FOR CONSTRUCTION			07/03/12

Argonne NATIONAL LABORATORY

FMS
Facilities Management Services

PROJECT TITLE: ADVANCED PROTEIN CRYSTALLIZATION FACILITY, ARGONNE NATIONAL LABORATORY

PROJECT NO: 08541-00

DRAWING TITLE: 02 PENTHOUSE ELECTRICAL LIGHTING PLAN B

DESIGNED DLW	A/E CADD FILE EL2.2.B	FACILITY NO(S)
DRAWN DLW	A/E DWG. NO. EL2.2.B	
CHECKED BRB	CAD NO:	
PROJECT MANAGER ANL - JESSE ADAMS DATE - 04/26/11	DWG STATE	
	BIND ORDER	
FACILITY DOCUMENT NUMBER J446-101-W-	EL2.2.B	REV. NO.