GENERAL NOTES

1. REFER TO ONE-LINE DIAGRAM SHEET EP5.0.0 SERIES FOR PANELBOARD FEEDERS.

SHEET KEYNOTES

1. PROVIDE LOCKABLE DISCONNECT FOR EF-4 SIZED PER MOTOR SCHEDULE ON SHEET E7.09.
2. PROVIDE LOCKABLE DISCONNECT FOR EF-4 SIZED PER MOTOR SCHEDULE ON SHEET E7.09.
3. PROVIDE LOCKABLE DISCONNECT FOR EF-5 SIZED PER MOTOR SCHEDULE ON SHEET E7.09.
4. PROVIDE EXTERIOR PHOTOCELL WATT STOPPER B-84 OR ENGINEER APPROVED EQUIVALENT FOR CONTROL OF LUMINAIRES UNDER CANOPY.

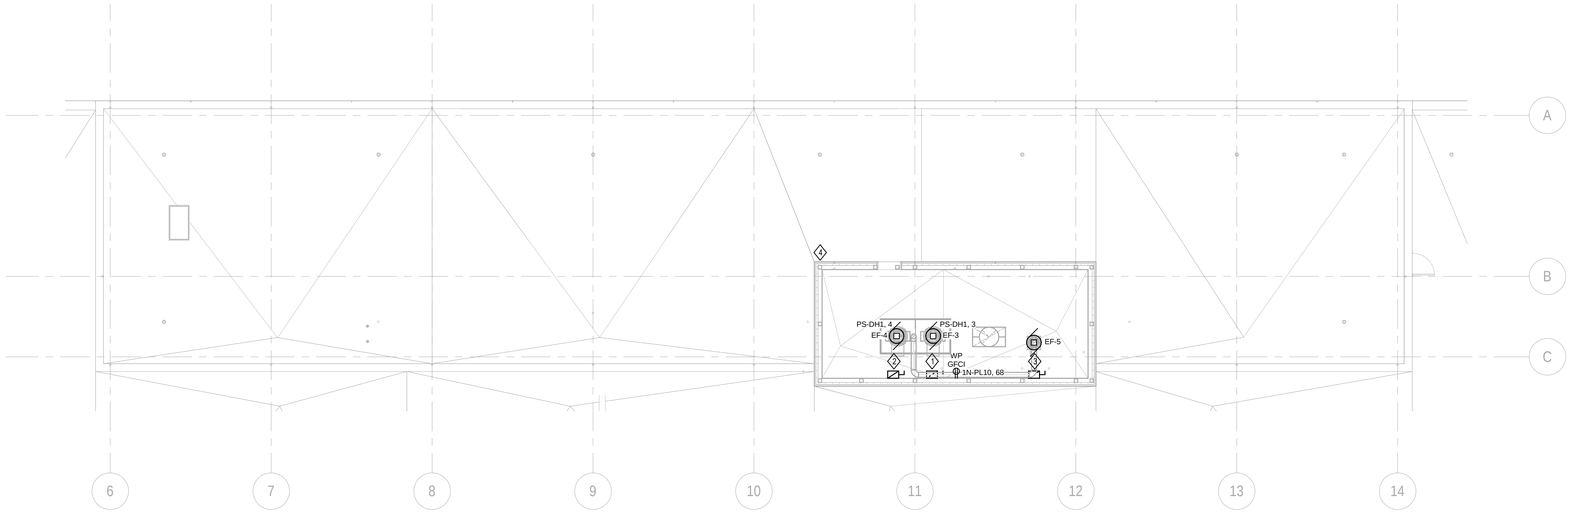

1 03 ROOF ELECTRICAL POWER OVERALL PLAN

1/8" = 1'-0"

SMITHGROUP
architecture engineering interiors planning

SMITHGROUP, INC
35 EAST WACKER
SUITE 2200
CHICAGO, IL 60601
T 312.641.0770
F 312.641.6728
www.smithgroup.com

JJR
landscape architecture
planning
urban design
civil engineering
environmental science

JJR, LLC
35 EAST WACKER DRIVE
SUITE 2200
CHICAGO, ILLINOIS 60601
312.641.0510 T
312.641.0668 F
www.jjr-us.com

AEI Affiliated Engineers
Affiliated Engineers, Inc.
5802 Research Park Boulevard
Madison, Wisconsin 53719
Tel 608.238.2616 Fax 608.238.2614

Thornton Tomasetti
Thornton Tomasetti, Inc.
330 N. Wabash Avenue, Suite 1500
Chicago IL 60611-7622
T 312.596.2000 F 312.596.2001

TERRA ENGINEERING LTD.
225 West Ohio Street, 4th Floor
Chicago, Illinois 60654
T:(312)467-0123 F:(312) 467-0220

SEALS AND SIGNATURES

RONALD M. PASSEL
052-045521
REGISTERED PROFESSIONAL ENGINEER OF ILLINOIS

KEYPLAN

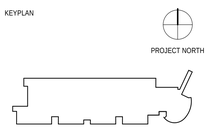

REV. NO.	DESCRIPTION	BY	APVD	DATE
	ISSUED FOR CONSTRUCTION			07/03/12

Argonne NATIONAL LABORATORY

FMS
Facilities Management Services

PROJECT TITLE ADVANCED PROTEIN CRYSTALLIZATION FACILITY, ARGONNE NATIONAL LABORATORY

PROJECT NO 08541-00

DRAWING TITLE

03 LEVEL ELECTRICAL POWER PLAN A

DESIGNED DLW	A/E CADD FILE EP2.3.A	FACILITY NO(S)
DRAWN DLW	A/E DWG. NO. EP2.3.A	
CHECKED BRB	CAD NO:	
PROJECT MANAGER ANL - JESSE ADAMS DATE - 01/18/12	DWG STATE	
	BIND ORDER	

FACILITY DOCUMENT NUMBER J446-101-W- EP2.3.A REV. NO.

Plot Date: 6/29/2012 1:21:06 PM