TYPICAL TOILET COMPARTMENT ACCESSORY MOUNTING HEIGHTS

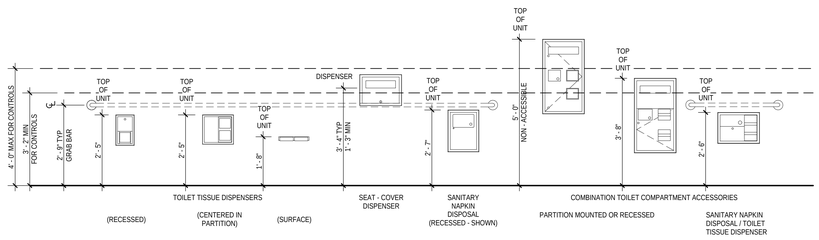

TYPICAL LAVATORY AREA ACCESSORY MOUNTING HEIGHTS

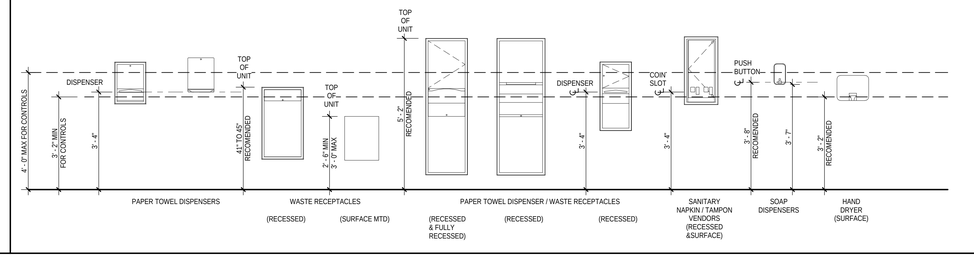

GENERAL MOUNTING HEIGHT NOTES

A. IT IS THE INTENT OF THE DESIGN THAT ALL ITEMS SHOWN MOUNTED AT TYPICAL HEIGHTS BE ACCESSIBLE TO PERSONS WITH DISABILITIES.

B. THE PURPOSE OF THIS SHEET IS TO ILLUSTRATE TYPICAL MOUNTING HEIGHTS AND - WHERE APPLICABLE - TYPICAL MINIMUM OR MAXIMUM CLEARANCES AND/OR TYPICAL MOUNTING CONFIGURATIONS FOR A VARIETY OF ITEMS. CAUTION: THIS SHEET MAY ILLUSTRATE ITEMS OR CONFIGURATIONS WHICH DO NOT OCCUR AS PART OF THE WORK OF THEIS PROJECT. REFER TO THE PLANS, ELEVATIONS, SECTIONS, DETAILS, AND SCHEDULES TO DETERMINE WHICH ITEMS AND CONFIGURATIONS APPLY TO THE WORK OF THIS PROJECT.

C. SPECIAL OR NON-TYPICAL MOUNTING HEIGHTS OCCUR ONLY WHERE INDICATED BY ANNOTATED SYMBOLS; BY KEY NOTES; BY NOTES ON PLANS, ELEVATIONS, OR DETAILS; OR BY UNIQUE DIMENSIONS ON ELEVATIONS OR DETAILS.

D. MOUNTING HEIGHTS, DIMENSIONS, CLEARANCES, AND ACCESS REQUIREMENTS FOR TOILET ACCESSORIES SHOWN ON THIS SHEET ARE BASED UPON SPECIFIC MANUFACTURERS AND MODELS AS INDICATED BY THE "TOILET ACCESSORY SCHEDULE." WHEN SIMILAR ACCESSORIES OF OTHER SPECIFIED, ACCEPTABLE MANUFACTURERS (IF ANY) ARE UTILIZED, MOUNTING HEIGHTS, DIMENSIONS, CLEARANCES, AND ACCESS REQUIREMENTS OF THE SIMILAR ACCESSORIES MAY VARY FROM THOSE SHOWN. WHEN SIMILAR ACCESSORIES ARE UTILIZED, THE CONTRACTOR SHALL BE RESPONSIBLE FOR ALL COORDINATION REQUIRED TO ACHIEVE THE SAME AESTHETIC AND FUNCTIONAL DESIGN INTENT ILLUSTRATED BY THAT SHOWN ON THE DRAWINGS.

E. EACH SHOWER TO BE EQUIPPED WITH A FIXED SHOWER HEAD MOUNTED PER THIS SHEET, AND A SEPARATE FLEXIBLE 60" SHOWER SPRAY HOSE MOUNTED PER THIS SHEET, UNLESS OTHERWISE NOTED.

TYPICAL SHOWER AREA AND MISCELLANEOUS ACCESSORY MOUNTING HEIGHTS

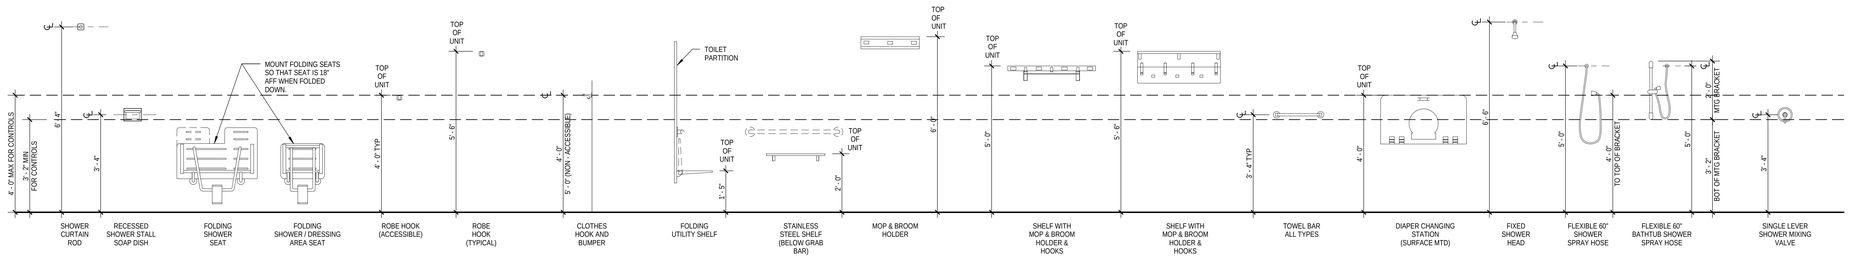

TYPICAL FIXTURE CLEARANCES

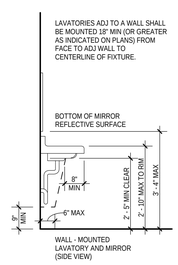

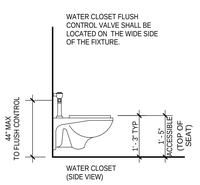

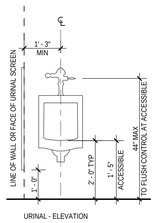

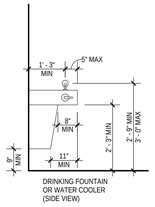

TYPICAL RESTROOM STALL CONFIGURATION DIAGRAMS

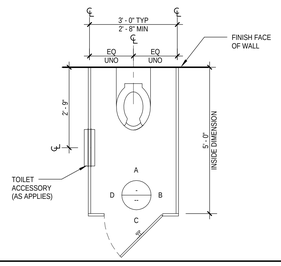

1 TYPICAL RESTROOM STALL PLAN

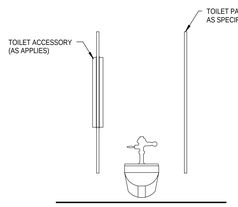

A FIXTURE ELEVATION

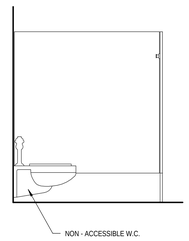

B SIDE ELEVATION

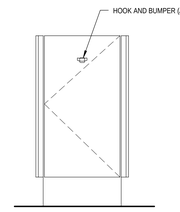

C DOOR ELEVATION

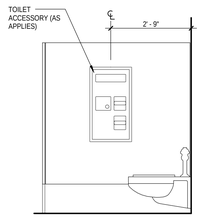

D SIDE ELEVATION

TYPICAL AMBULATORY RESTROOM STALL CONFIGURATION DIAGRAMS

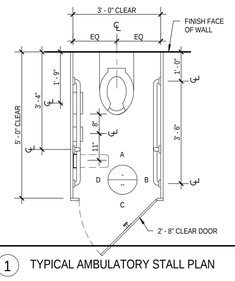

1 TYPICAL AMBULATORY STALL PLAN

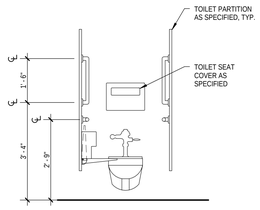

A FIXTURE ELEVATION

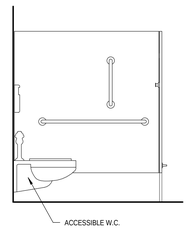

B SIDE ELEVATION

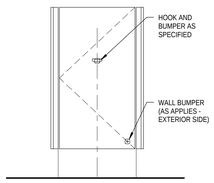

C DOOR ELEVATION

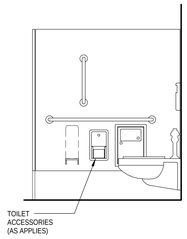

D SIDE ELEVATION

TYPICAL ACCESSIBLE RESTROOM STALL CONFIGURATION DIAGRAMS

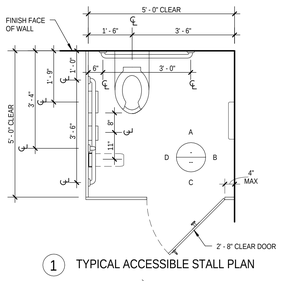

1 TYPICAL ACCESSIBLE STALL PLAN

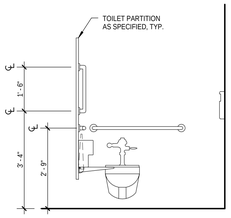

A FIXTURE ELEVATION

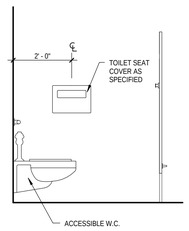

B SIDE ELEVATION

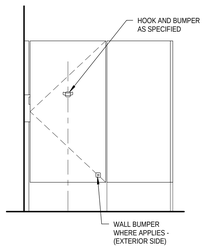

C DOOR ELEVATION

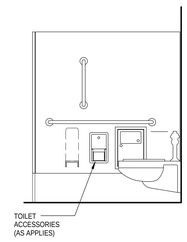

D SIDE ELEVATION

SMITHGROUP
architecture engineering interiors planning
SMITHGROUP, INC
35 EAST WACKER
SUITE 2200
CHICAGO, IL 60601
T 312.641.0770
F 312.641.6728
www.smithgroup.com

JJR
landscape architecture planning urban design civil engineering environmental science
JJR, LLC
35 EAST WACKER DRIVE
SUITE 2200
CHICAGO, ILLINOIS 60601
312.641.0510 T
312.641.0668 F
www.jjr-us.com

AEI Affiliated Engineers
Affiliated Engineers, Inc.
5802 Research Park Boulevard
Madison, Wisconsin 53719
Tel 608.238.2616 Fax 608.238.2614

Thornton Tomasetti
Thornton Tomasetti, Inc.
330 N. Wabash Avenue, Suite 1500
Chicago IL 60611-7622
T 312.596.2000 F 312.596.2001

TERRA ENGINEERING LTD.
225 West Ohio Street, 4th Floor
Chicago, Illinois 60654
T:(312)467-0123 F:(312) 467-0220

SEALS AND SIGNATURES

LICENSED ARCHITECT J. NOEL BRYAN 001-019891 STATE OF ILLINOIS

REV. NO.	DESCRIPTION	BY	APVD	DATE

Argonne NATIONAL LABORATORY

FMS
Facilities Management Services

PROJECT TITLE: ADVANCED PROTEIN CRYSTALLIZATION FACILITY, ARGONNE NATIONAL LABORATORY

PROJECT NO: 22378.000

DRAWING TITLE

TYPICAL TOILET ROOM MOUNTING HTS. AND STALL CONFIG. DIAGRAMS

DESIGNED: Designer	A/E CADD FILE: G2.0.1	FACILITY NO(S)
DRAWN: Author	A/E DWG. NO.: G2.0.1	
CHECKED: Checker	CAD NO.:	
PROJECT MANAGER: ANL - JESSE ADAMS, DATE - 10/28/11	DWG STATE	
	BIND ORDER	
FACILITY DOCUMENT NUMBER: J446-101-W-		REV. NO.: G2.0.1

Plot Date: 7/3/2012 5:02:08 PM