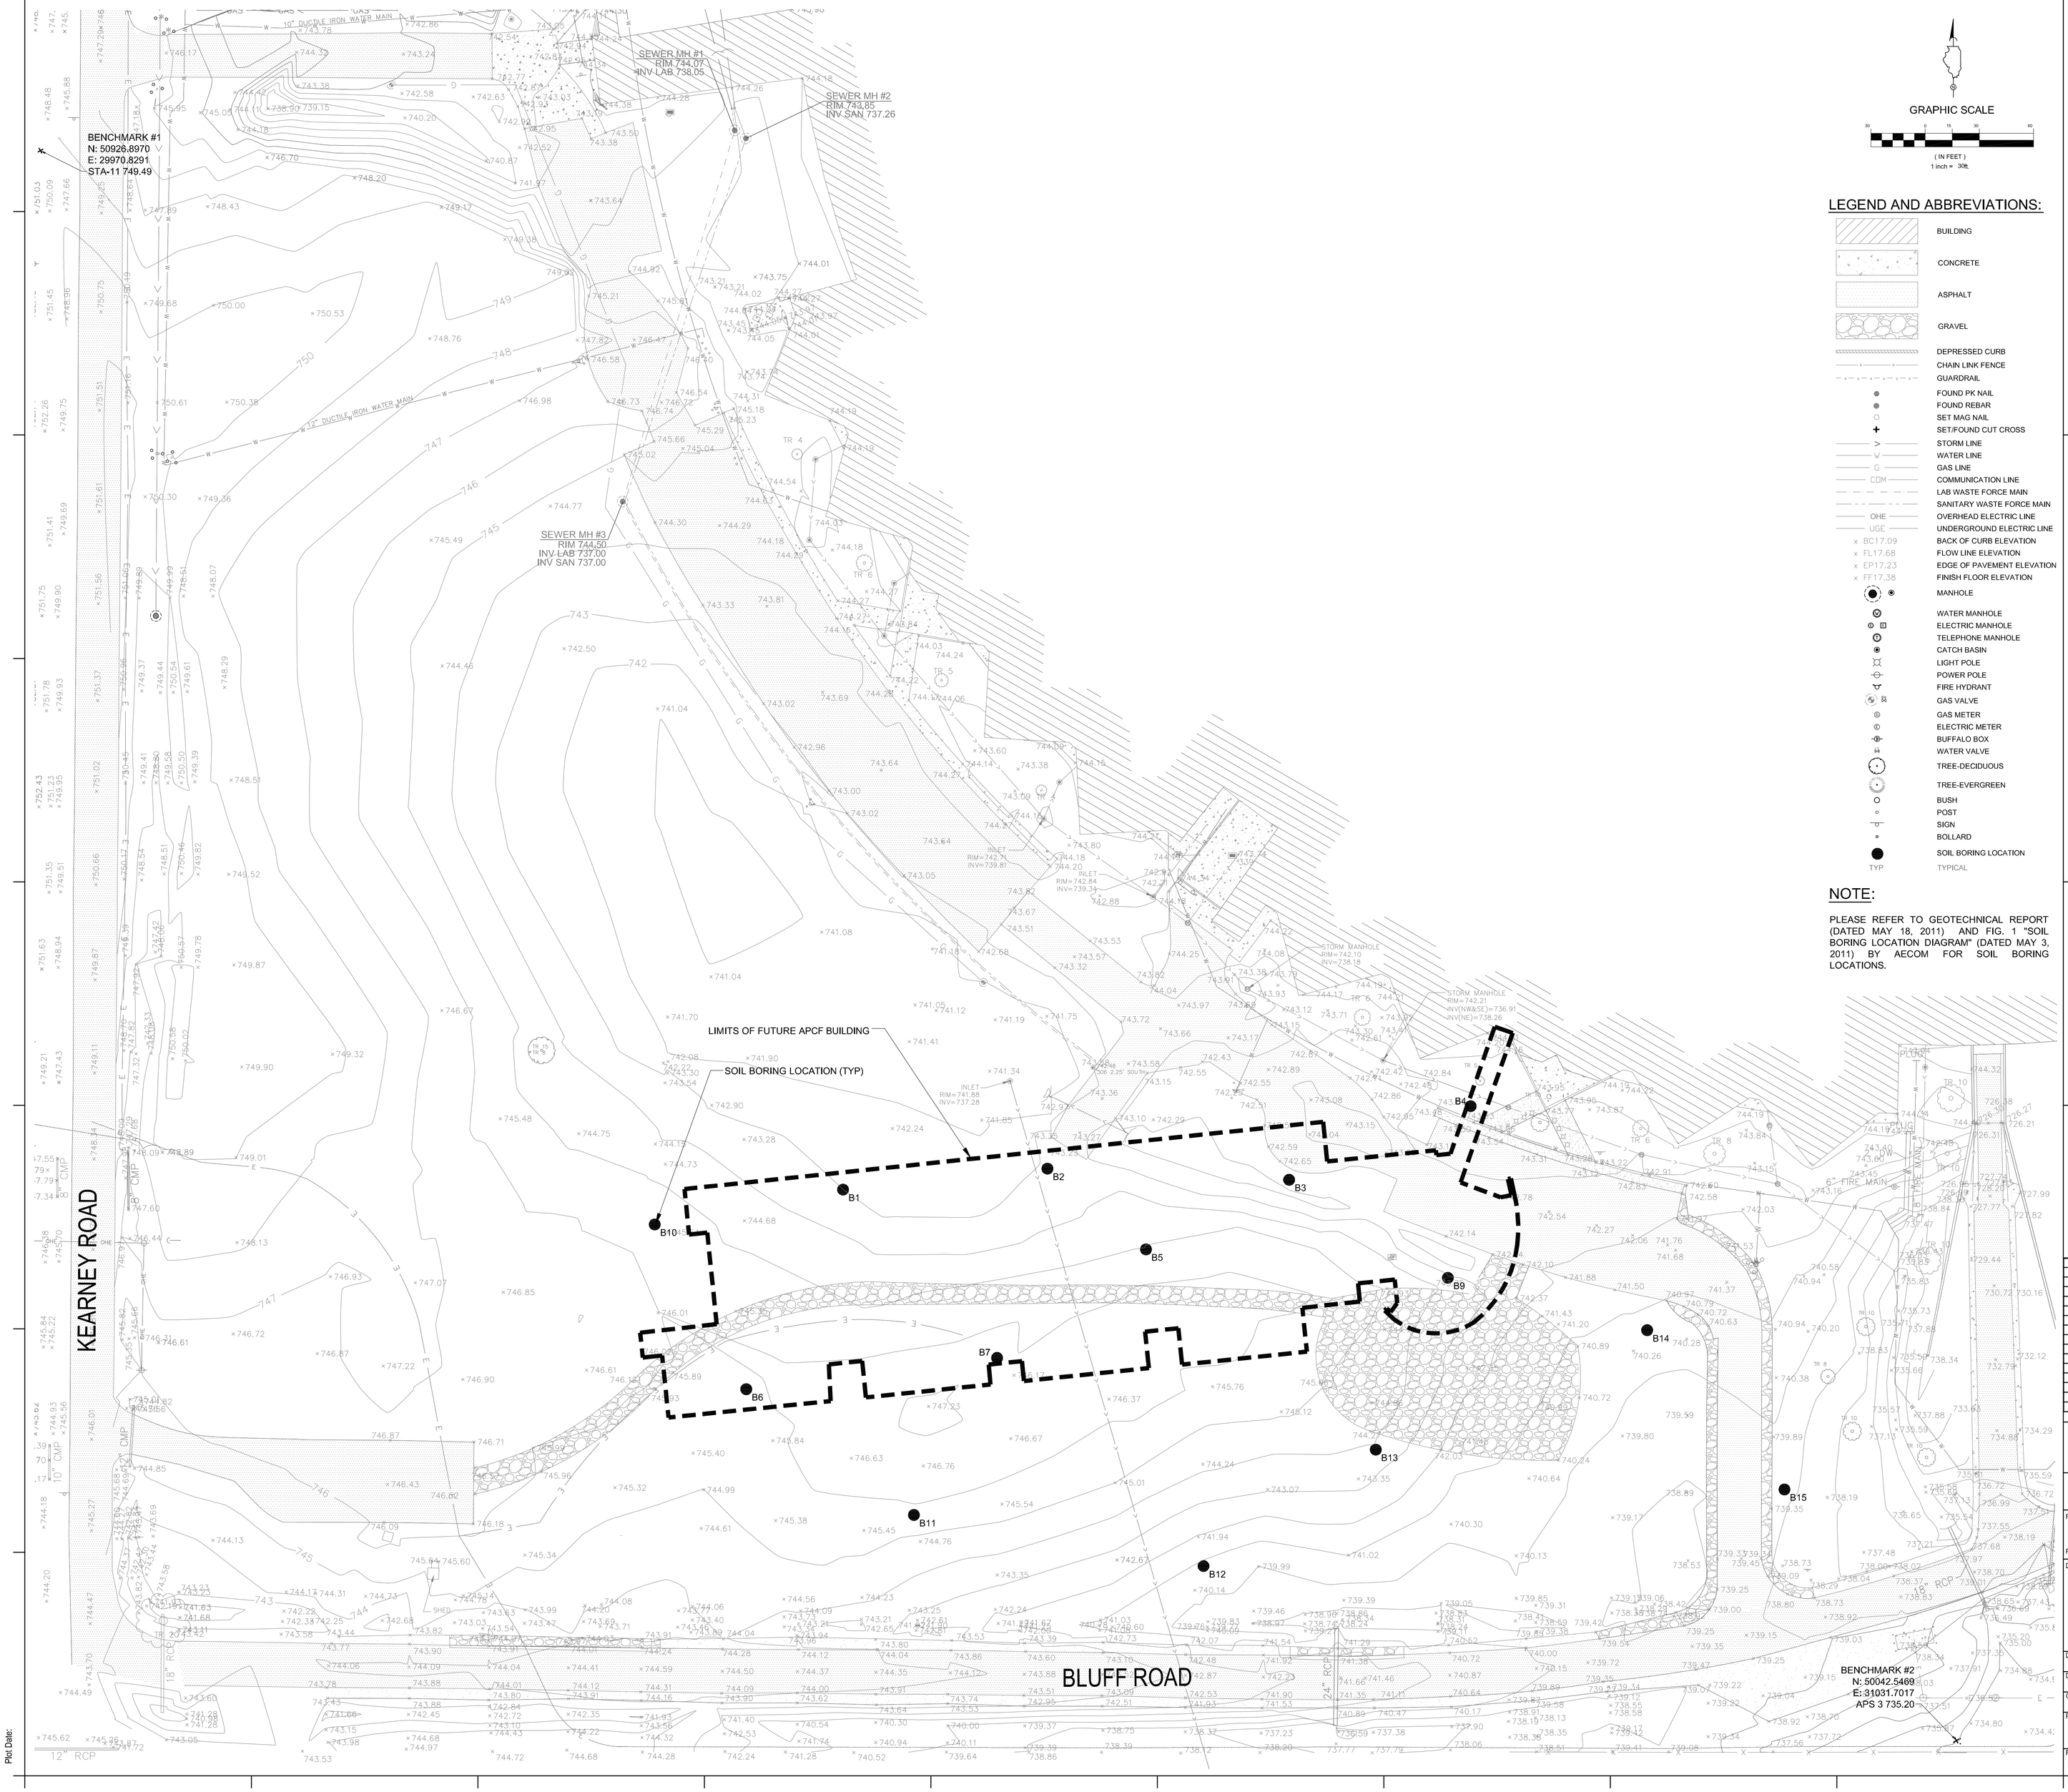

GRAPHIC SCALE

30 0 15 30 60

(IN FEET)
1 inch = 30ft.

LEGEND AND ABBREVIATIONS:

- BUILDING
- CONCRETE
- ASPHALT
- GRAVEL
- DEPRESSED CURB
- CHAIN LINK FENCE
- GUARDRAIL
- FOUND PK NAIL
- FOUND REBAR
- SET MAG NAIL
- SET/FOUND CUT CROSS
- STORM LINE
- W — WATER LINE
- G — GAS LINE
- COM — COMMUNICATION LINE
- LAB WASTE FORCE MAIN
- SANITARY WASTE FORCE MAIN
- OHE — OVERHEAD ELECTRIC LINE
- UGE — UNDERGROUND ELECTRIC LINE
- x BC17.09 — BACK OF CURB ELEVATION
- x FL17.68 — FLOW LINE ELEVATION
- x EP17.23 — EDGE OF PAVEMENT ELEVATION
- x FF17.38 — FINISH FLOOR ELEVATION
- MANHOLE
- WATER MANHOLE
- ELECTRIC MANHOLE
- TELEPHONE MANHOLE
- CATCH BASIN
- LIGHT POLE
- POWER POLE
- FIRE HYDRANT
- GAS VALVE
- GAS METER
- ELECTRIC METER
- BUFFALO BOX
- WATER VALVE
- TREE-DECIDUOUS
- TREE-EVERGREEN
- BUSH
- POST
- SIGN
- BOLLARD
- SOIL BORING LOCATION
- TYP — TYPICAL

NOTE:

PLEASE REFER TO GEOTECHNICAL REPORT (DATED MAY 18, 2011) AND FIG. 1 "SOIL BORING LOCATION DIAGRAM" (DATED MAY 3, 2011) BY AECOM FOR SOIL BORING LOCATIONS.

SMITHGROUP
architecture engineering interiors planning

SMITHGROUP, INC
35 EAST WACKER
SUITE 2200
CHICAGO, IL 60601
T 312.641.0770
F 312.641.6728
www.smithgroup.com

JJR
landscape architecture
planning
urban design
civil engineering
environmental science

JJR, LLC
35 EAST WACKER DRIVE
SUITE 2200
CHICAGO, ILLINOIS 60601
312.641.0510 T
312.641.0668 F
www.jjr-us.com

AEI Affiliated Engineers

Affiliated Engineers, Inc.
5802 Research Park Boulevard
Madison, Wisconsin 53719
Tel 608.238.2616 Fax 608.238.2614

Thornton Tomasetti

Thornton Tomasetti, Inc.
330 N. Wabash Avenue, Suite 1500
Chicago IL 60611-7622
T 312.596.2000 F 312.596.2001

TERRA ENGINEERING LTD.
225 West Ohio Street, 4th Floor
Chicago, Illinois 60654
T:(312)467-0123 F:(312) 467-0220

SEALS AND SIGNATURES

KEYPLAN

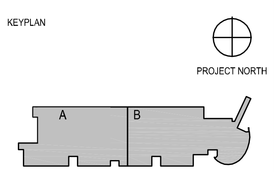

REV. NO.	DESCRIPTION	BY	APVD	DATE
0	ISSUED FOR CONSTRUCTION			07/03/12

Argonne NATIONAL LABORATORY

FMS
Facilities Management Services

PROJECT TITLE: ADVANCED PROTEIN CRYSTALLIZATION FACILITY, ARGONNE NATIONAL LABORATORY

PROJECT NO: 22378.000

DRAWING TITLE

EXISTING CONDITIONS PLAN

DESIGNED: KM	A/E CADD FILE	FACILITY NO(S)
DRAWN: AC/CM	A/E DWG. NO.	
CHECKED: KS	CAD NO:	
PROJECT MANAGER: ANL - JESSE ADAMS	DWG STATE	
DATE - 07.03.2012	BIND ORDER	
FACILITY DOCUMENT NUMBER: J446-101-W-C0.0.2		REV. NO.

Plot Date: